TYPICAL SECTION #2
INLAY UNDER OVERPASSES

FRANKLIN COUNTY
SOUTHBOUND LANES ONLY
FAI RTE 57
(LOOKING IN DIRECTION OF TRAVEL)

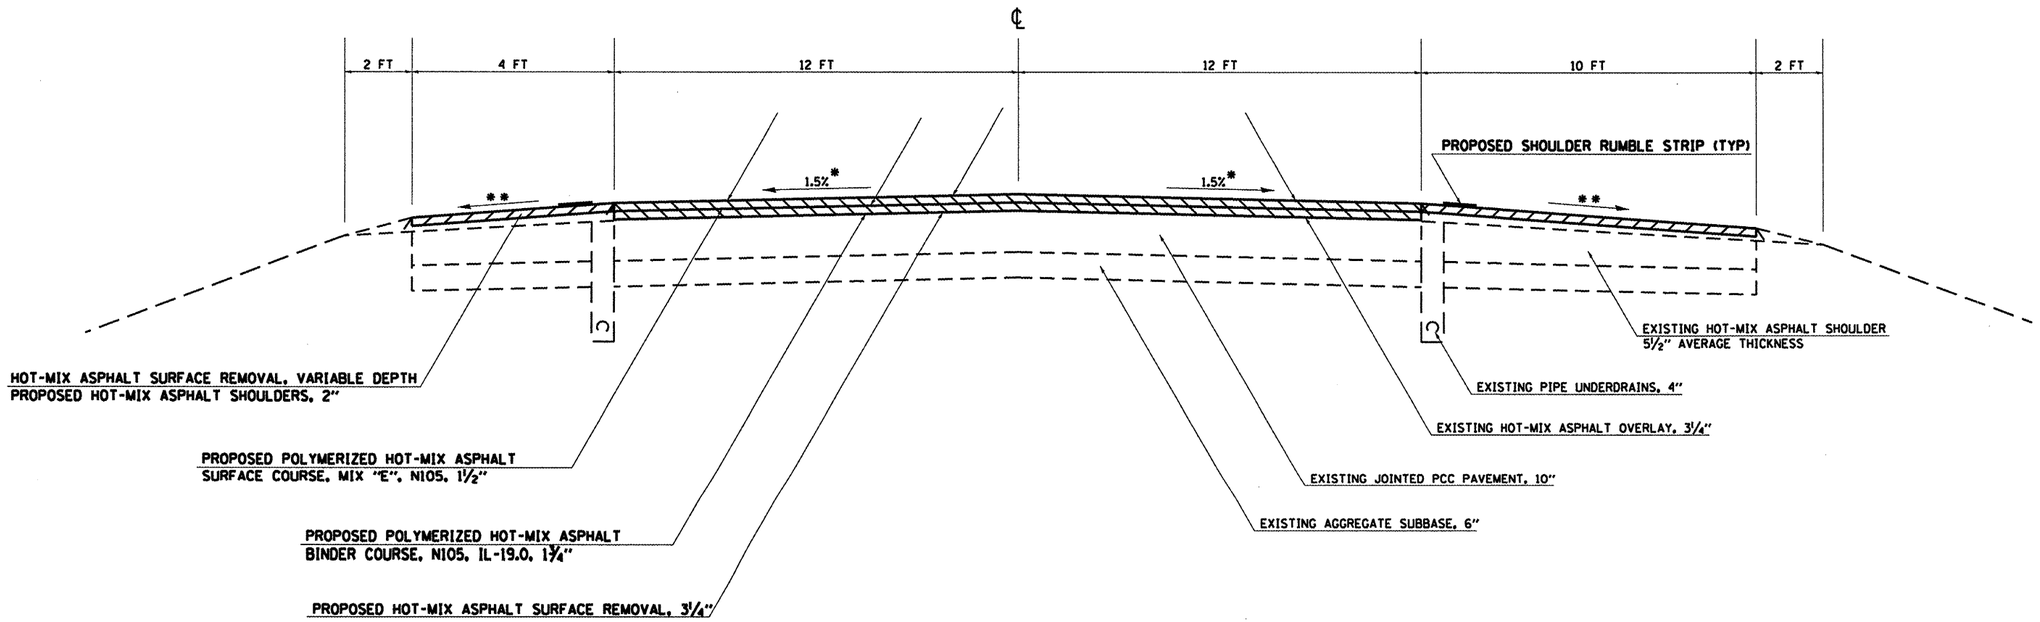

TO BE USED:
STA. 7+20 TO STA. 12+40
STA. 173+85 TO STA. 179+15
STA. 227+00 TO STA. 232+30
STA. 280+75 TO STA. 285+95
STA. 413+10 TO STA. 418+30
STA. 441+15 TO STA. 446+90

NOTES:

* 1.5% PAVEMENT CROSS SLOPE TO BE ACHIEVED WITH HOT-MIX ASPHALT BINDER COURSE

** MATCH EXISTING SHOULDER SLOPE UP TO 6% MAXIMUM.

FILE NAME = $FILEL$	USER NAME = $USER$	DESIGNED -	REVISED -
		DRAWN -	REVISED -
	PLOT SCALE = $SCALE$	CHECKED -	REVISED -
	PLOT DATE = $DATE$	DATE -	REVISED -

STATE OF ILLINOIS
DEPARTMENT OF TRANSPORTATION

TYPICAL SECTION

SCALE: | SHEET NO. OF SHEETS | STA. TO STA.

F.A.) RTE.	SECTION	COUNTY	TOTAL SHEETS	SHEET NO.
57	*	FRANKLIN	47	13
		CONTRACT NO. 78112		
FED. ROAD DIST. NO.	ILLINOIS	FED. AID PROJECT		

28-11,1-1,1-2,2,2-1,3,3SIRS-2