98833

F.A.P. RTE.	SECTION	COUNTY	TOTAL SHEETS	SHEET NO.
331	5-(2,3) 1-1, TS-2	JACKSON	94	26
STA.		TO STA.		
FED. ROAD DIST. NO.	ILLINOIS	FED. AID PROJECT		

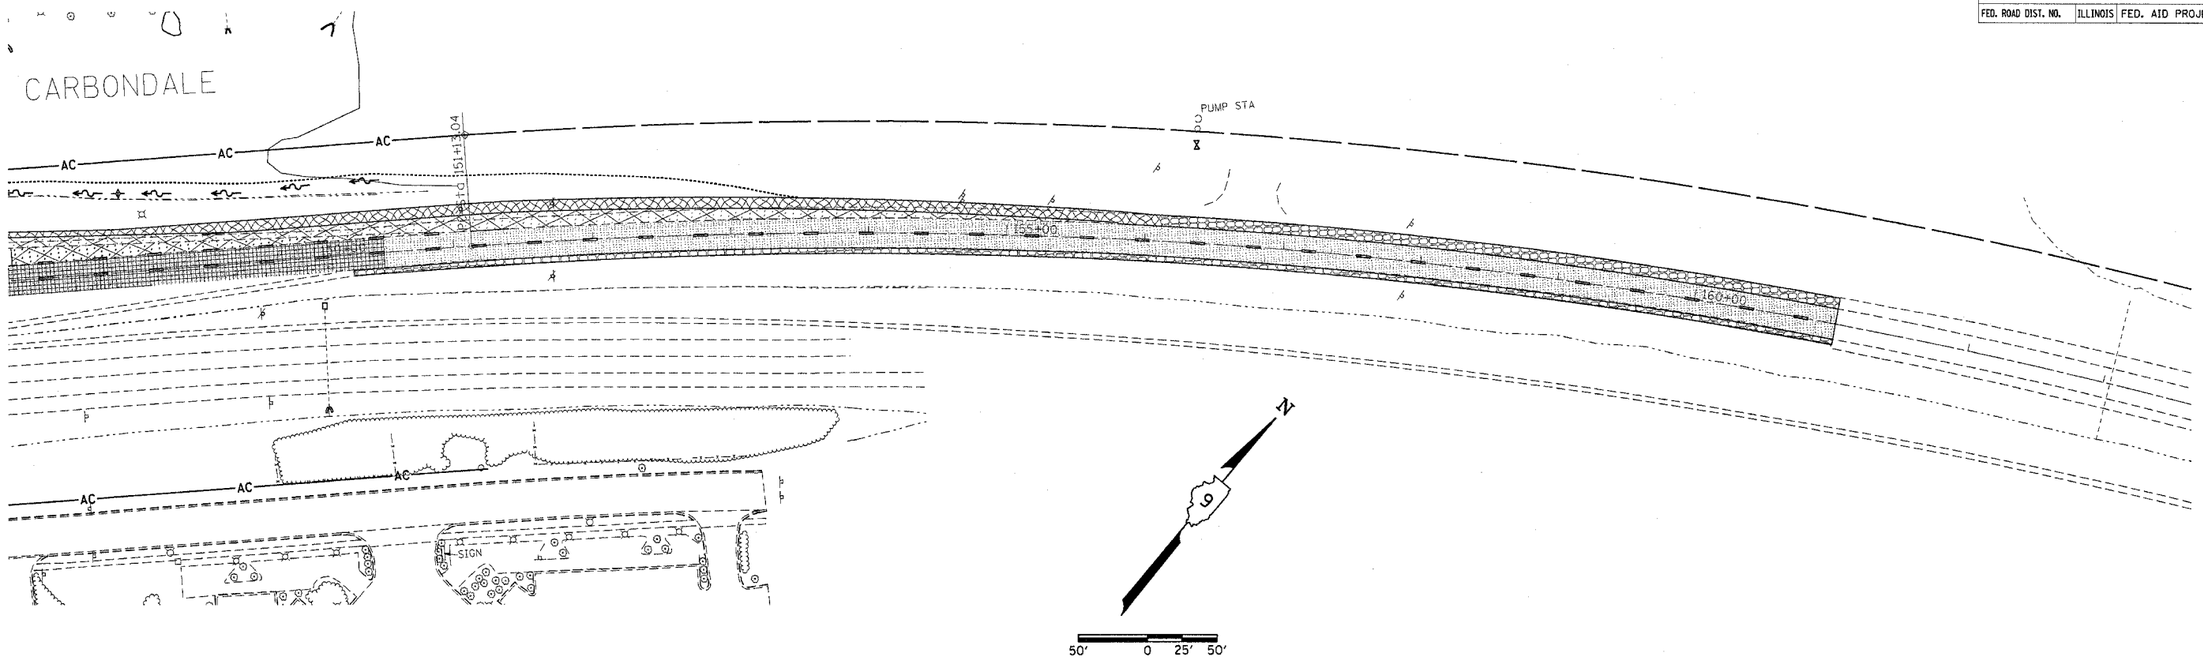

LEGEND

- PROPOSED BITUMINOUS SURFACE COURSE (1½")
- PROPOSED BINDER COURSE (VARIABLE DEPTH); MIN 1" MAX 8"
- PROPOSED PCC PAVEMENT (10")
- PROPOSED BITUMINOUS SHOULDER (PAVEMENT THICKNESS)
- PROPOSED BITUMINOUS SHOULDER (1½")
- PROPOSED PCC BASE COURSE (9")
- PROPOSED LEVELING BINDER (VARIABLE DEPTH); MIN 0" MAX 2¼"

Mon Feb 23 13:34:44 2004
pw:c:\pwidot\projects\d494903\d494903plan32 LV:2-5,56-63
DMS:D94903:d494903plan32.dgn LV:2,4-10,40,50,70,89-91,23,25-32,35,37,39,41-44,46-55,57,58

CONSTRUCTION