98833

F.A.P. RTE	SECTION	COUNTY	TOTAL SHEETS	SHEET NO
331	5-(2,3)I-1,TS-2	JACKSON	94	29
STA.		TO STA.		
FED. ROAD DIST. NO.		ILLINOIS	FED. AID PROJECT	

STAGE 1

1. ERECT TEMPORARY SIGNAL SYSTEM IN ACCORDANCE WITH SPECIAL PROVISIONS.
2. CLOSE WB LEFT TURN LANES FOR SB GIANT CITY RD. REMOVE SURFACE IN EAST MEDIAN FOR FUTURE CONDUIT INSTALLATION AND HANDHOLE CONSTRUCTION.
3. CLOSE WB LEFT TURN LANE FOR SB MCKINNEY AVE. REMOVE EAST MEDIAN AND REPLACE WITH PCC PAVEMENT AND CONCRETE MEDIAN.
4. CLOSE WB PASSING LANE AS SHOWN (LANE RENTAL). PLACE OTHER ARROW BOARD AND SIGNS ACCORDING TO STANDARD 701421
5. REMOVE BITUMINOUS SHOULDERS FROM STA 121+91.26 TO STA 134+00.00 RT.
6. CONSTRUCT P.C.C. BASE COURSE FROM STA 122+35.18 TO STA 16+71.00 RT.
7. CONSTRUCT BITUMINOUS SHOULDERS FROM STA 121+91.26 TO STA 134+00.00 RT.

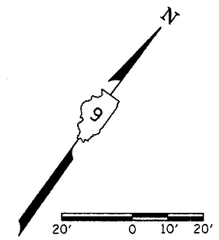

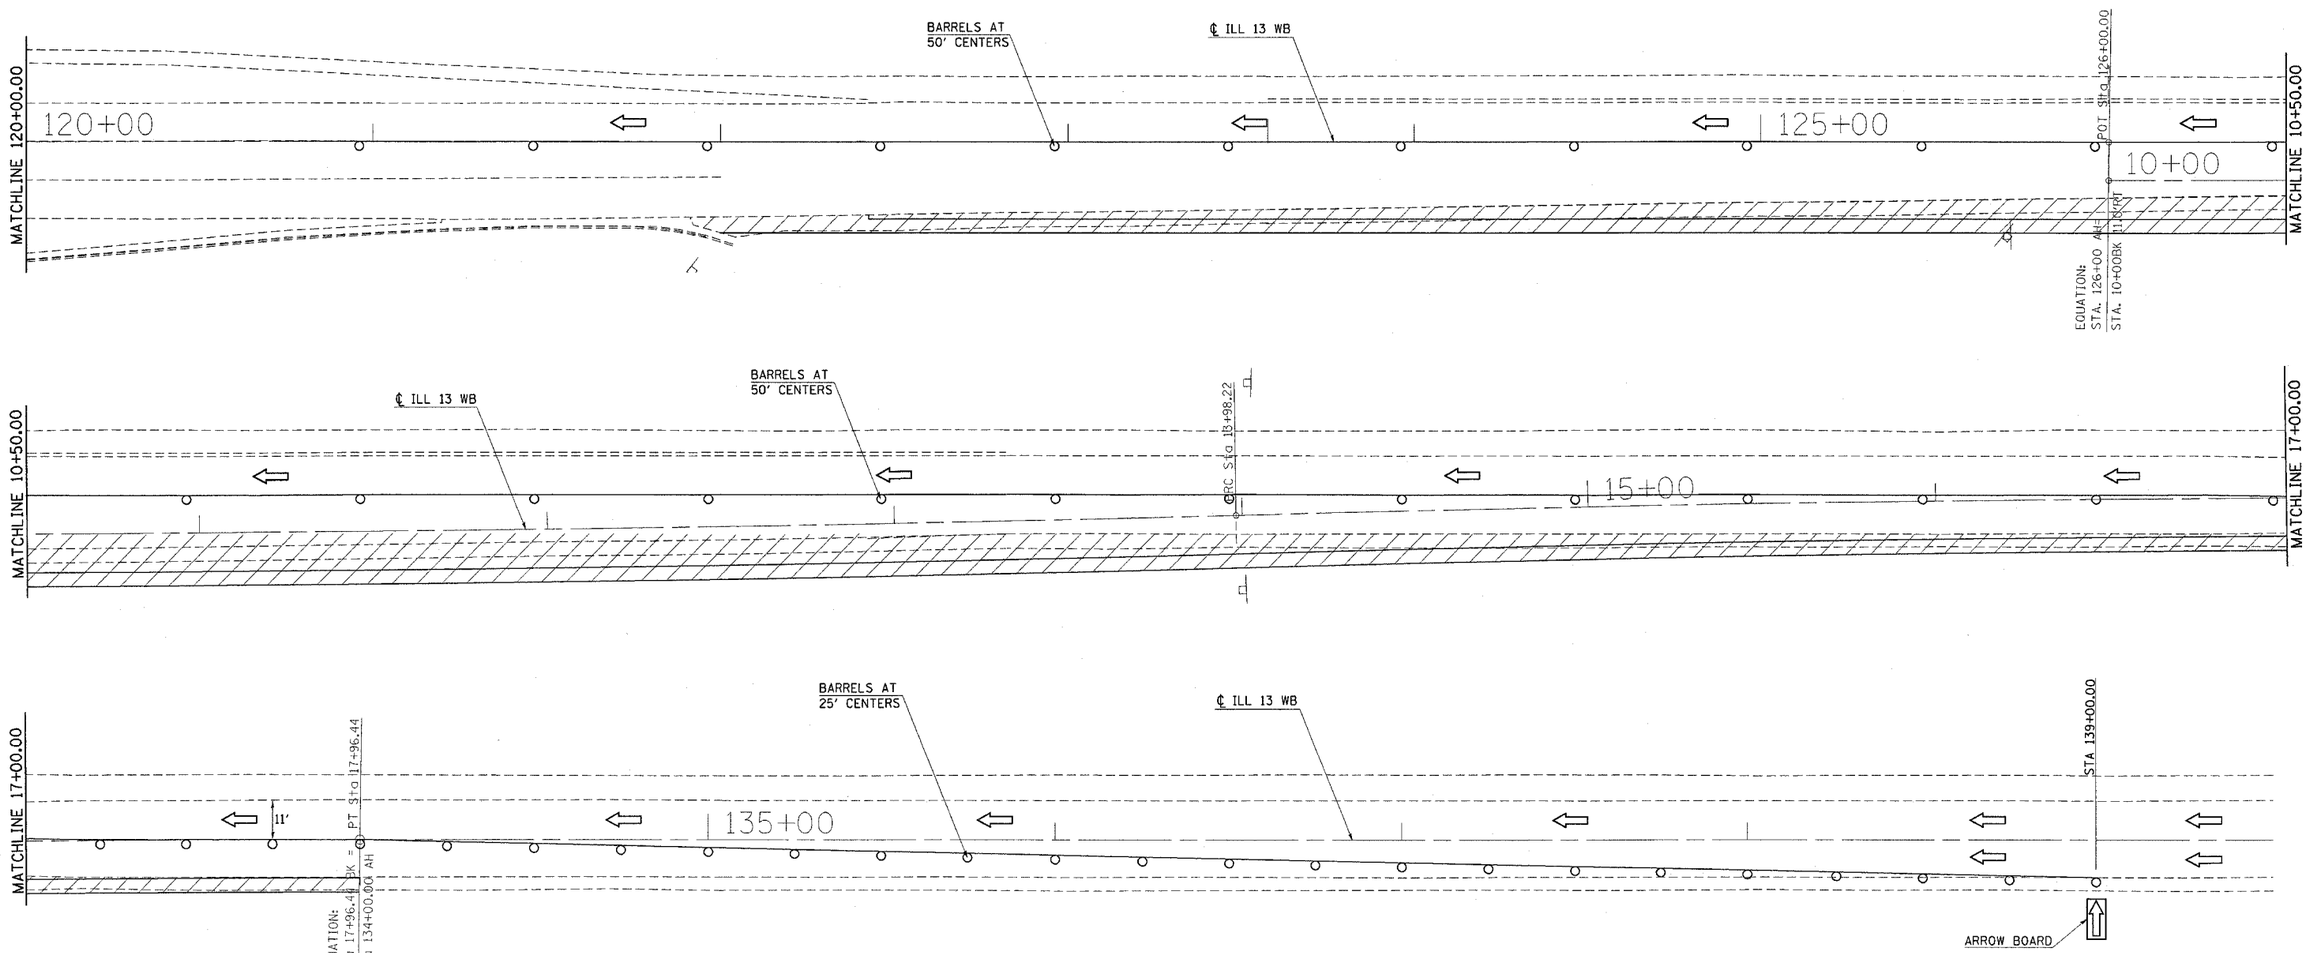

Mon Feb 23 13:17:46 2004
GX:projects\d94903\stgdngdgn LV=2-63
DMS:D94903d94903ss01.S1\ILA LV=2-44,2-19,2-28,30-32,35,38,39,41-45,48-54,57-63
DMS:D94903d94903ss01.S1\ILA LV=2-46,2-26
DMS:D94903d94903ss01.S1\ILA LV=2-27,2-28
DMS:D94903d94903ss01.S1\ILA LV=2-7,25,27,28

STAGING – STAGE 1