F.A.P. RTE	SECTION	COUNTY	TOTAL SHEETS	SHEET NO
331	5-(2,3)I-1,TS-2	JACKSON	94	33
STA.		TO STA.		
FED. ROAD DIST. NO.		ILLINOIS	FED. AID PROJECT	

STAGE 4

1. SHIFT WB TRAFFIC TO MEDIAN SHOULDER AS SHOWN. VERTICAL BARRICADES MAY BE USED IN LIEU OF BARRELS IN TANGENT SECTIONS.
2. CONSTRUCT P.C.C. PAVEMENT FROM STA 134+00.00 TO STA 142+16.03 LT.
3. CONSTRUCT BITUMINOUS SHOULDERS FROM STA 122+42.72 TO STA 142+16.03 LT.
   THE CONTRACTOR HAS THE OPTION TO COMPLETE THIS WORK DURING STAGE 5 SHOULDER OPERATIONS.

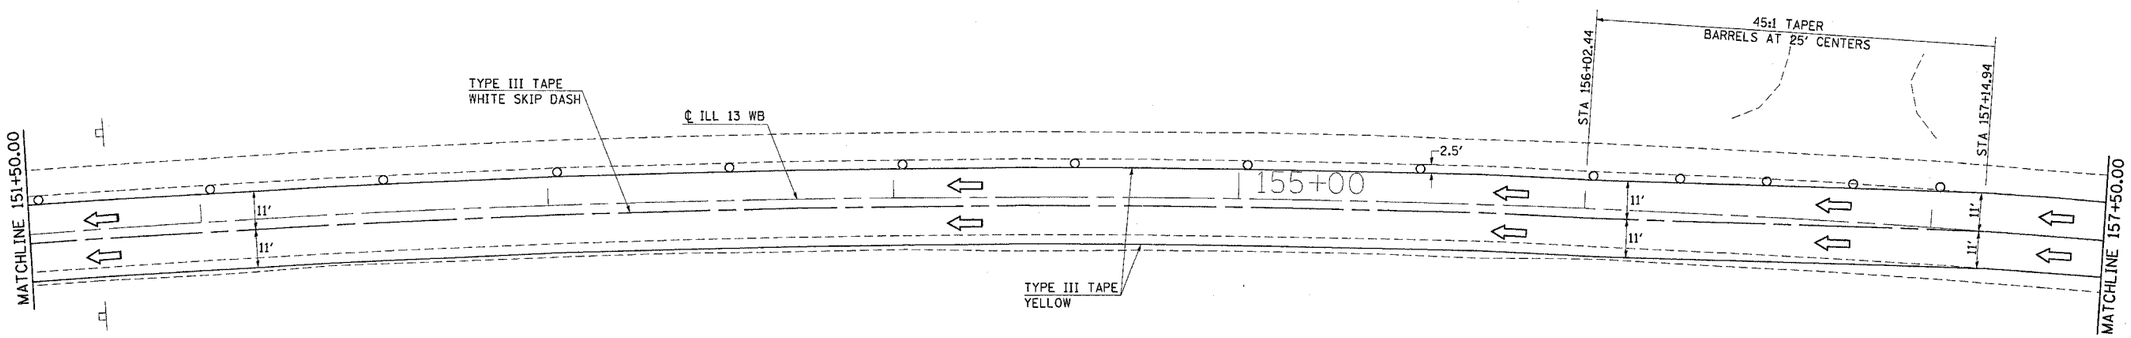

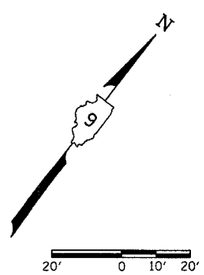

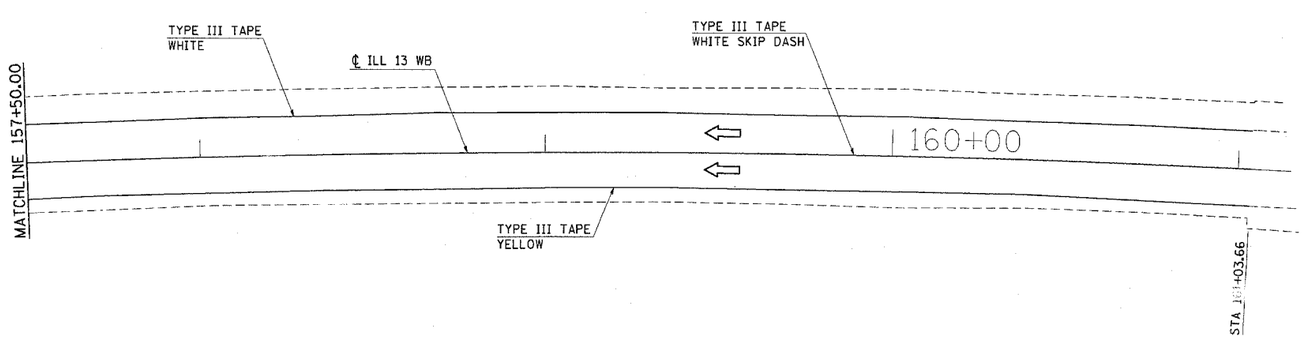

Tue Feb 24 07:46:42 2004
c:\projects\d904903\stagingu.dgn LV=2-63
DNS:d904903s904903cum32STAG4F LV=2,7,25,27,28
DNS:d904903s904903cum32STAG4G LV=2,7,25,27,28

STAGING – STAGE 4