98833

F.A.P RTE.	SECTION	COUNTY	TOTAL SHEETS	SHEET NO.
331	5-(2,3)I-1,TS-2	JACKSON	94	80
STA. 143+70		TO STA.143+80		
FED. ROAD DIST. NO.	ILLINOIS	FED. AID PROJECT		

FINAL SURVEY
SURVEYED
PLOTTED
TEMPLATE
AREAS
AREAS CHECKED
NOTE BOOK
NO.
BY
DATE

ORIGINAL SURVEY
SURVEYED
PLOTTED
TEMPLATE
AREAS
AREAS CHECKED
NOTE BOOK 350A
NO. LV-HD,3-63
BY
DATE

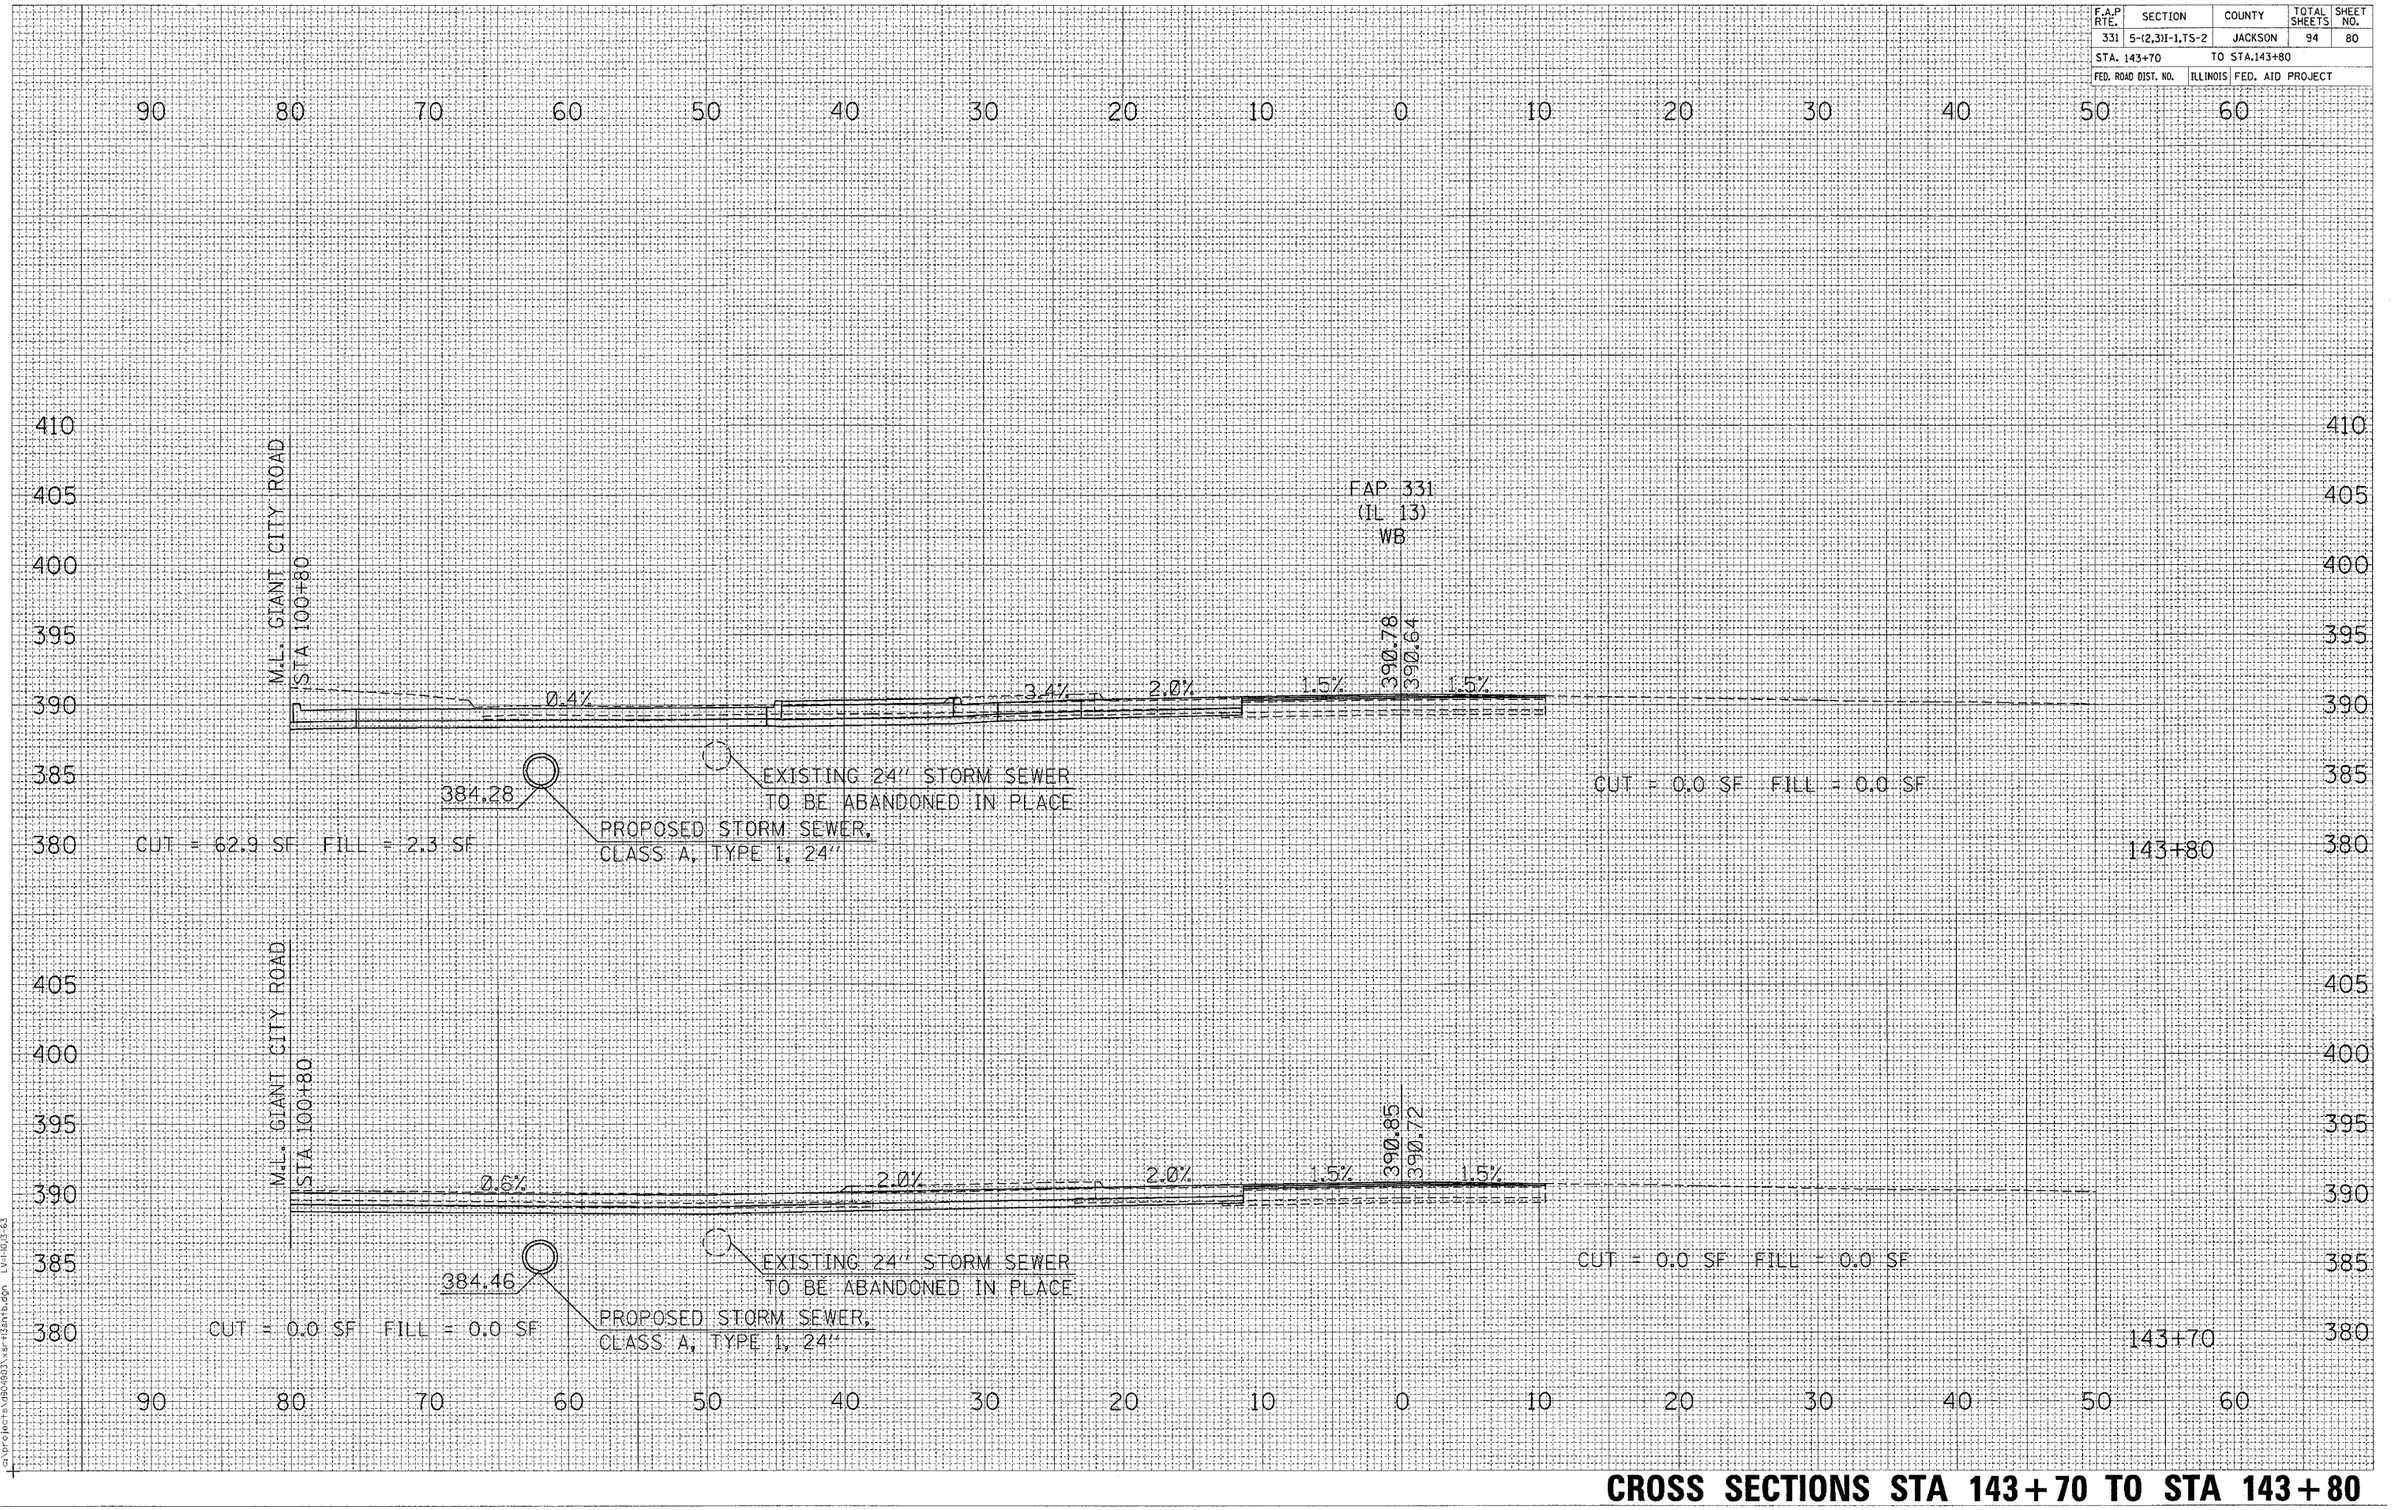

Thu Feb 19 14:16:40 2004
c:\projects\d95h503\sht13ant.dgn

CROSS SECTIONS STA 143+70 TO STA 143+80