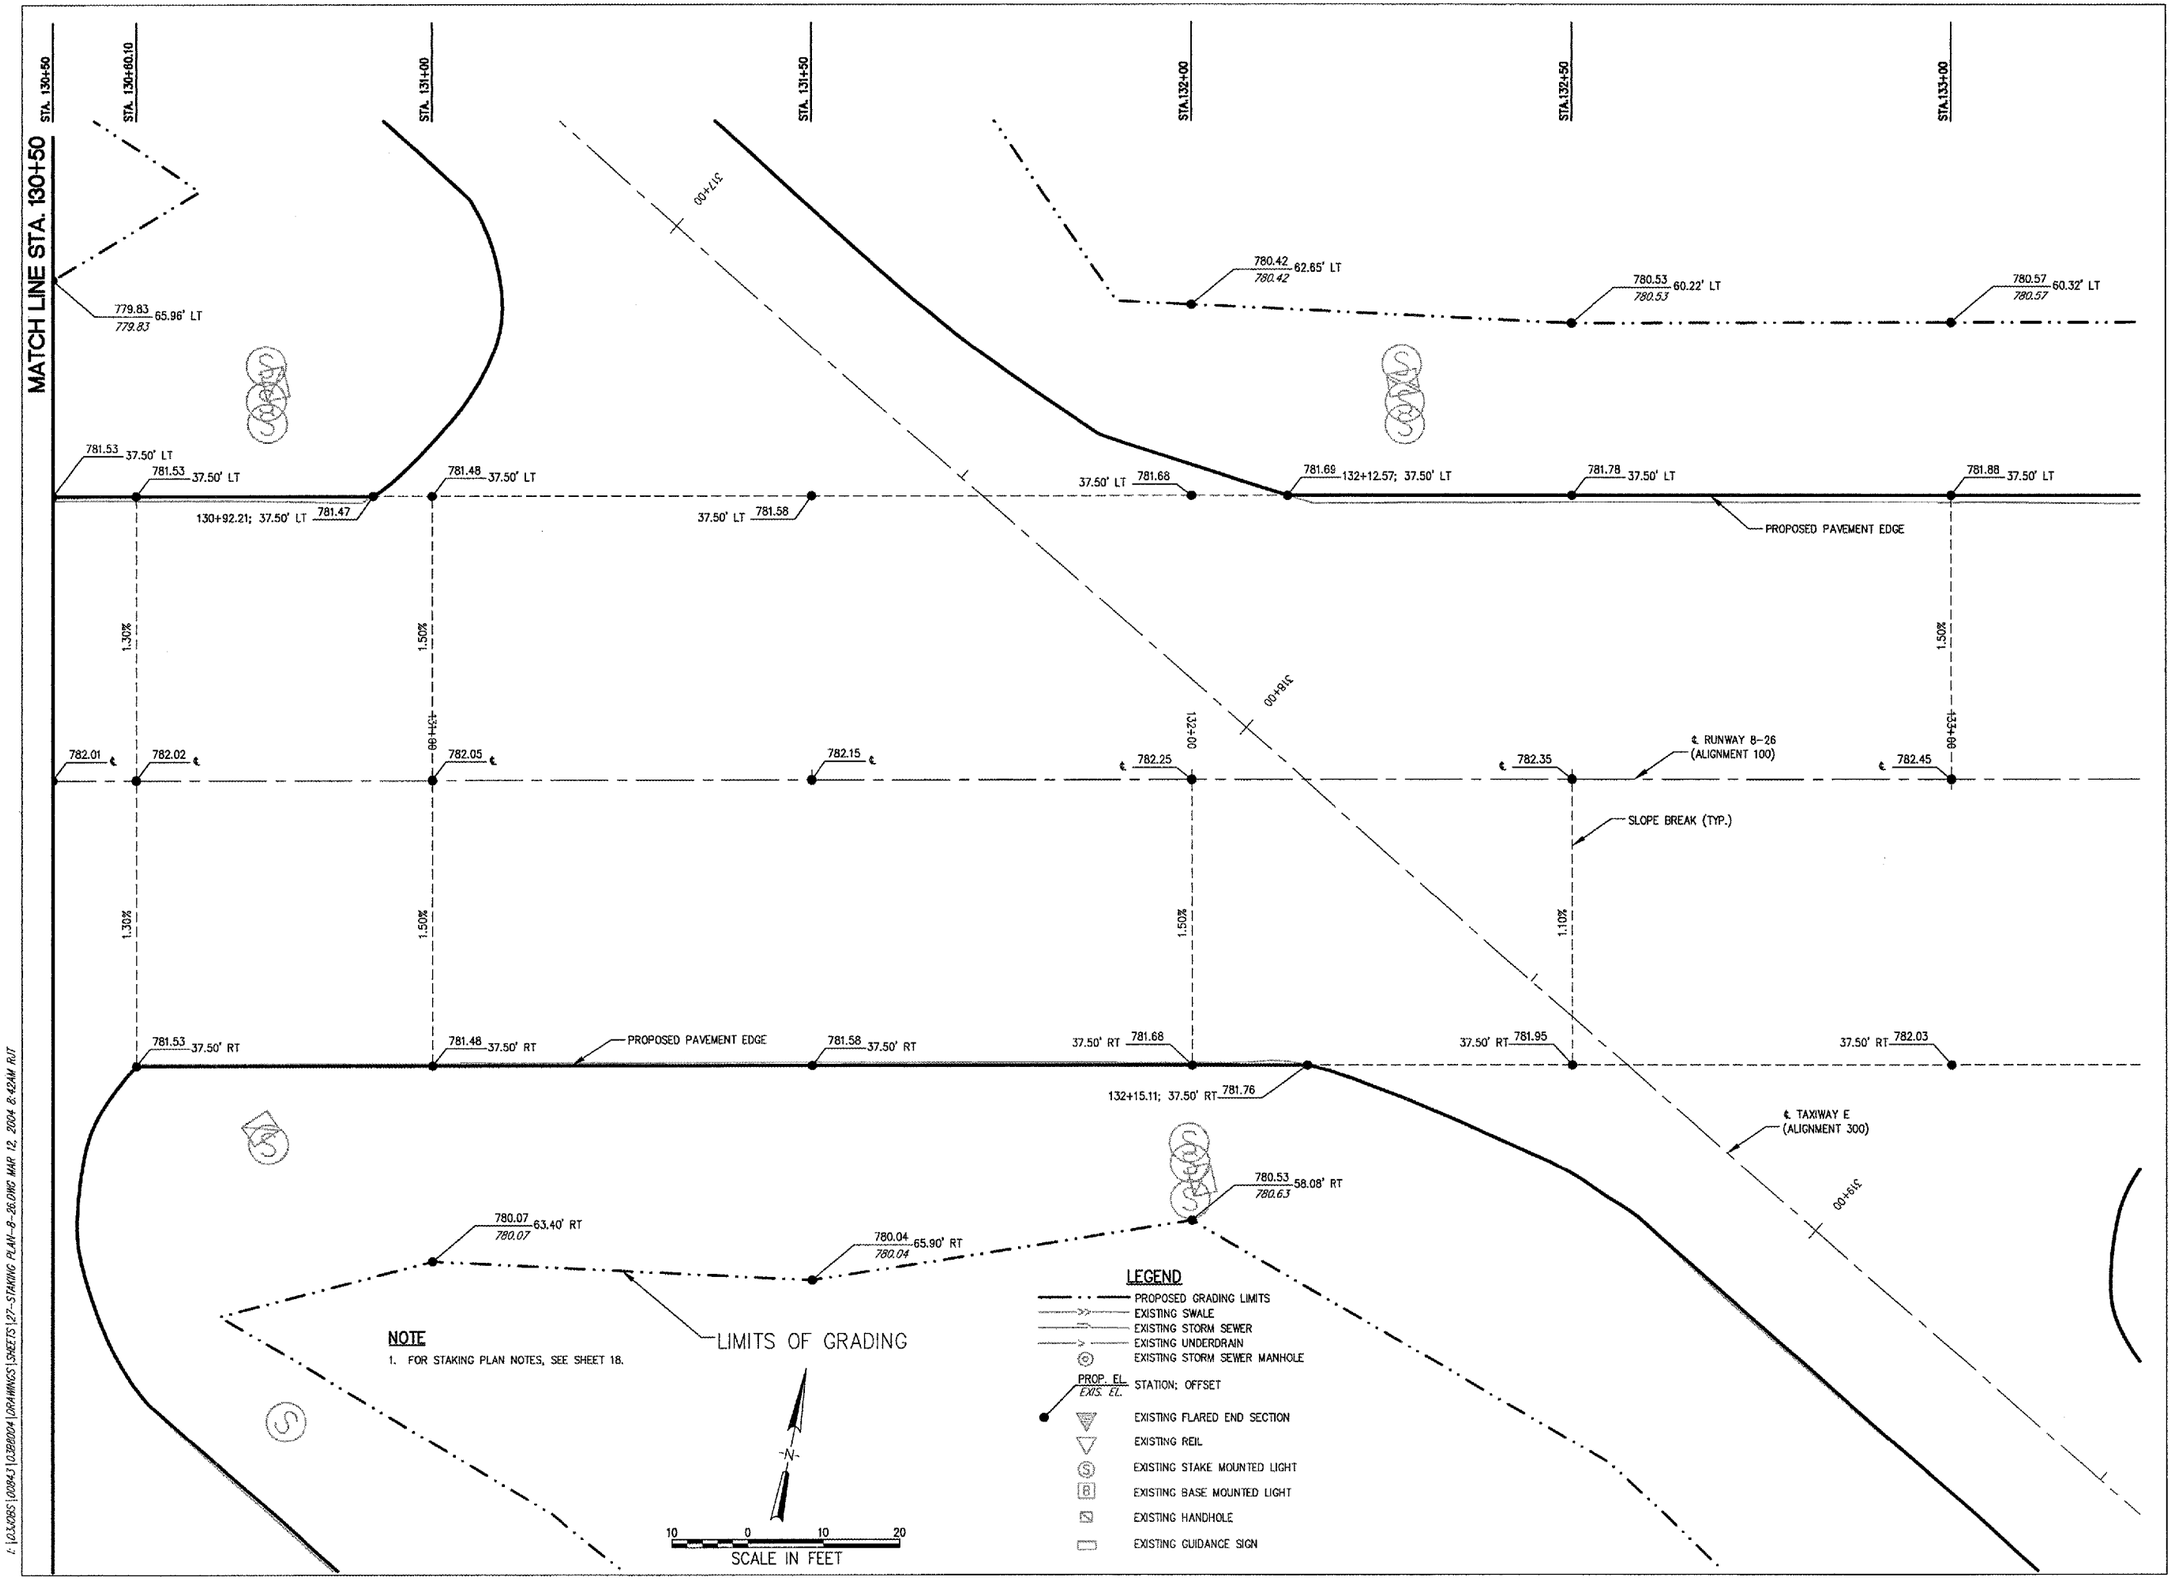

L:\JOBS\00943\03B8004\DRAWINGS\SHEETS\27-STAKING PLAN-8-26.DWG MAR 12, 2004 8:42AM RJT

HANSON

HANSON PROFESSIONAL SERVICES INC.
815 Commerce Drive Suite 200
Oak Brook, Illinois 60523
Telephone: 630.990.3800
Fax: 630.990.3801

City of Dixon

CITY OF DIXON, ILLINOIS
Post Office Box 386
Dixon, Illinois 61021
Telephone: 815.288.1485

DIXON MUNICIPAL AIRPORT
CHARLES R. WALGREEN FIELD
OVERLAY RUNWAY 8-26,
REHABILITATE HANGAR PAVEMENTS

AIP PROJECT NO. 3-17-0036-B5
IDA PROJECT NO. C73-3313

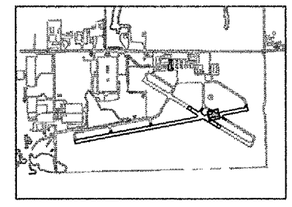

KEY PLAN

No.	Drawing Issue Description	Date	By

Date
12 MARCH 2004

Sheet Title
INTERSECTION
STAKING PLAN
STA 130+50 TO
STA 133+50

84303B8004/C8005
Project Number

RJT	01/20/04
Layout By	Date
TMM	01/20/04
Designed By	Date
RMH	03/05/04
Reviewed By	Date
RJT	--- / ---
Drawn By	

27
of 68
Sheet No.