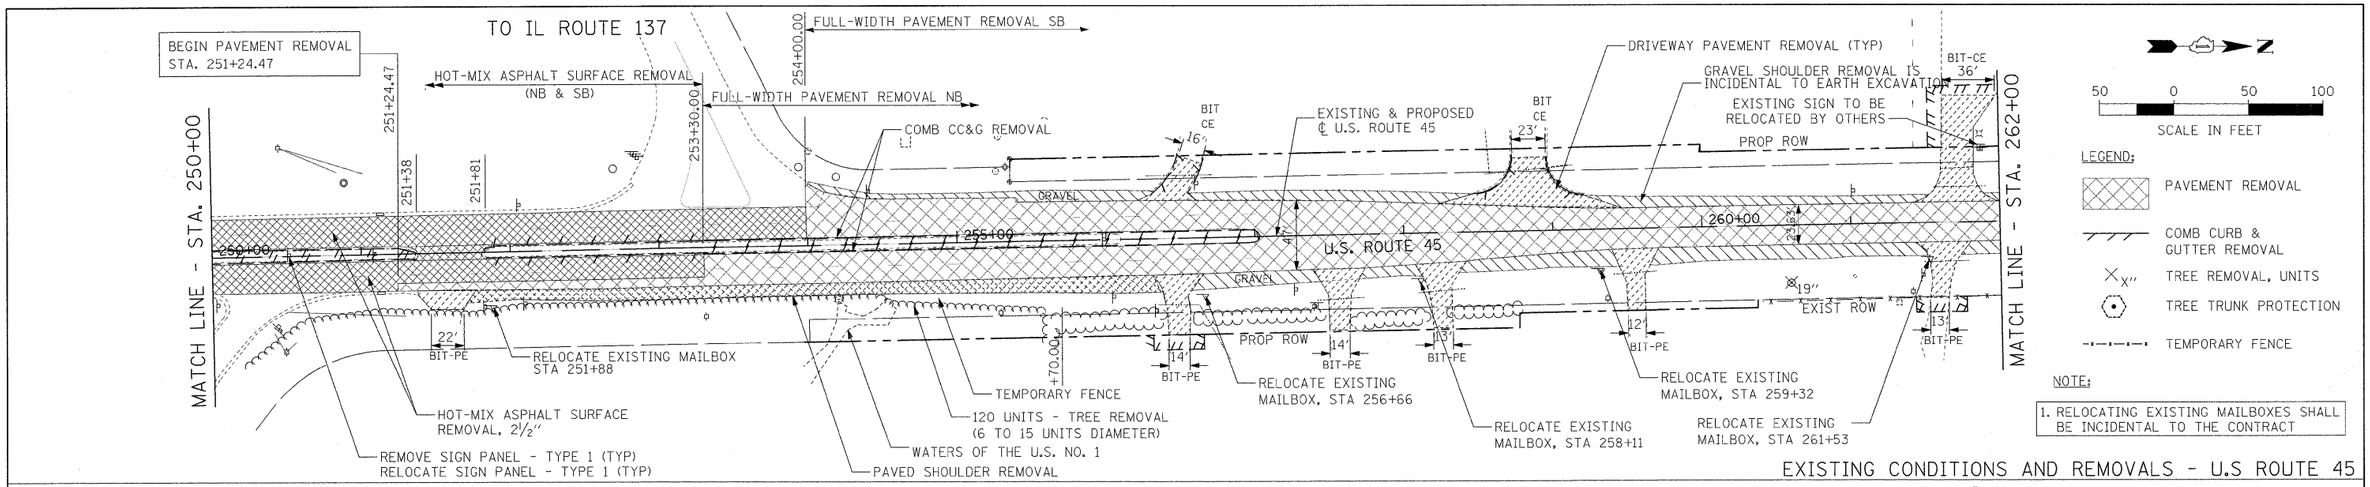

EXISTING CONDITIONS AND REMOVALS - U.S ROUTE 45

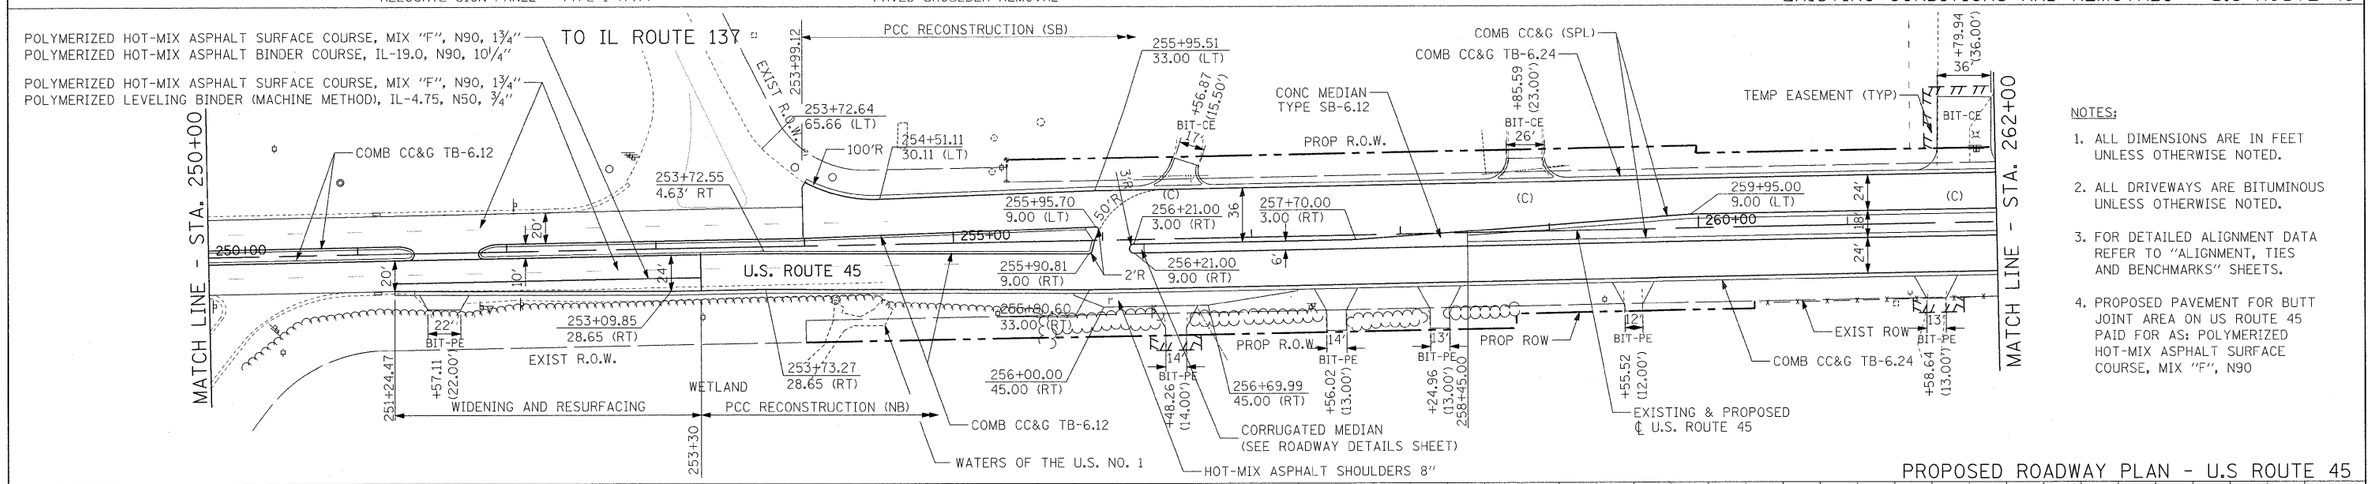

PROPOSED ROADWAY PLAN - U.S ROUTE 45

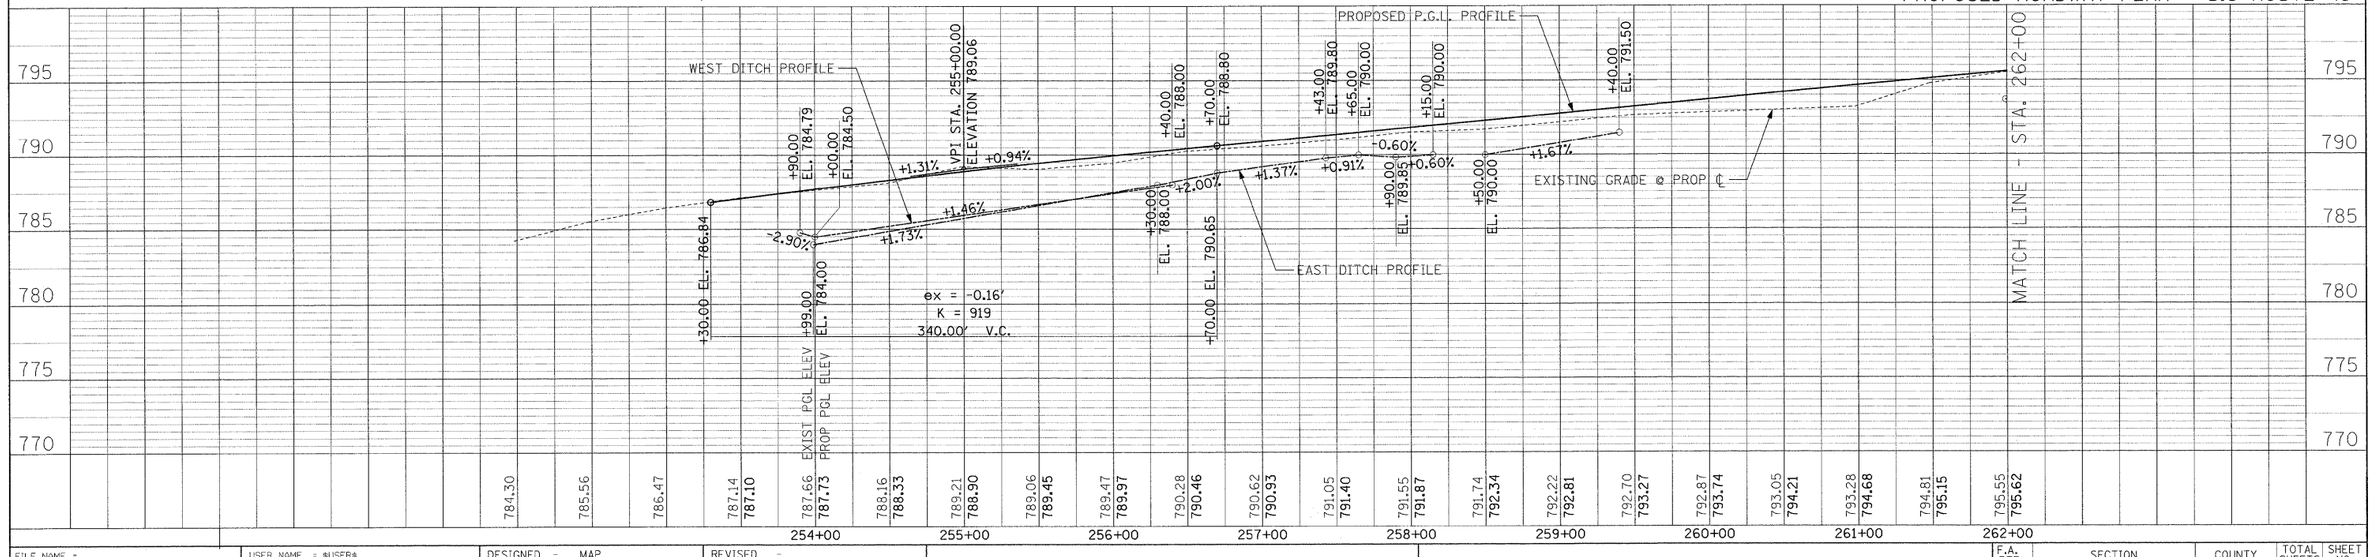

FILE NAME = #FILE1#	USER NAME = #USER#	DESIGNED - MAP	REVISED -
		DRAWN - JRH	REVISED -
	PLOT SCALE = #SCALE#	CHECKED - JW	REVISED -
	PLOT DATE = #DATE#	DATE - 12-12-08	REVISED -

STATE OF ILLINOIS
DEPARTMENT OF TRANSPORTATION

PLAN AND PROFILE – U.S. ROUTE 45

SCALE: 1"=50' | SHEET NO. 1 OF 6 SHEETS | STA. 249+00 TO STA. 262+00

F.A. RTE.	SECTION	COUNTY	TOTAL SHEETS	SHEET NO.
344	(46-1S&47)WRS-3	LAKE	176	53
U.S. ROUTE 45 RECONSTRUCTION		CONTRACT NO. 60957		
FED. ROAD DIST. NO.	ILLINOIS	FED. AID PROJECT		