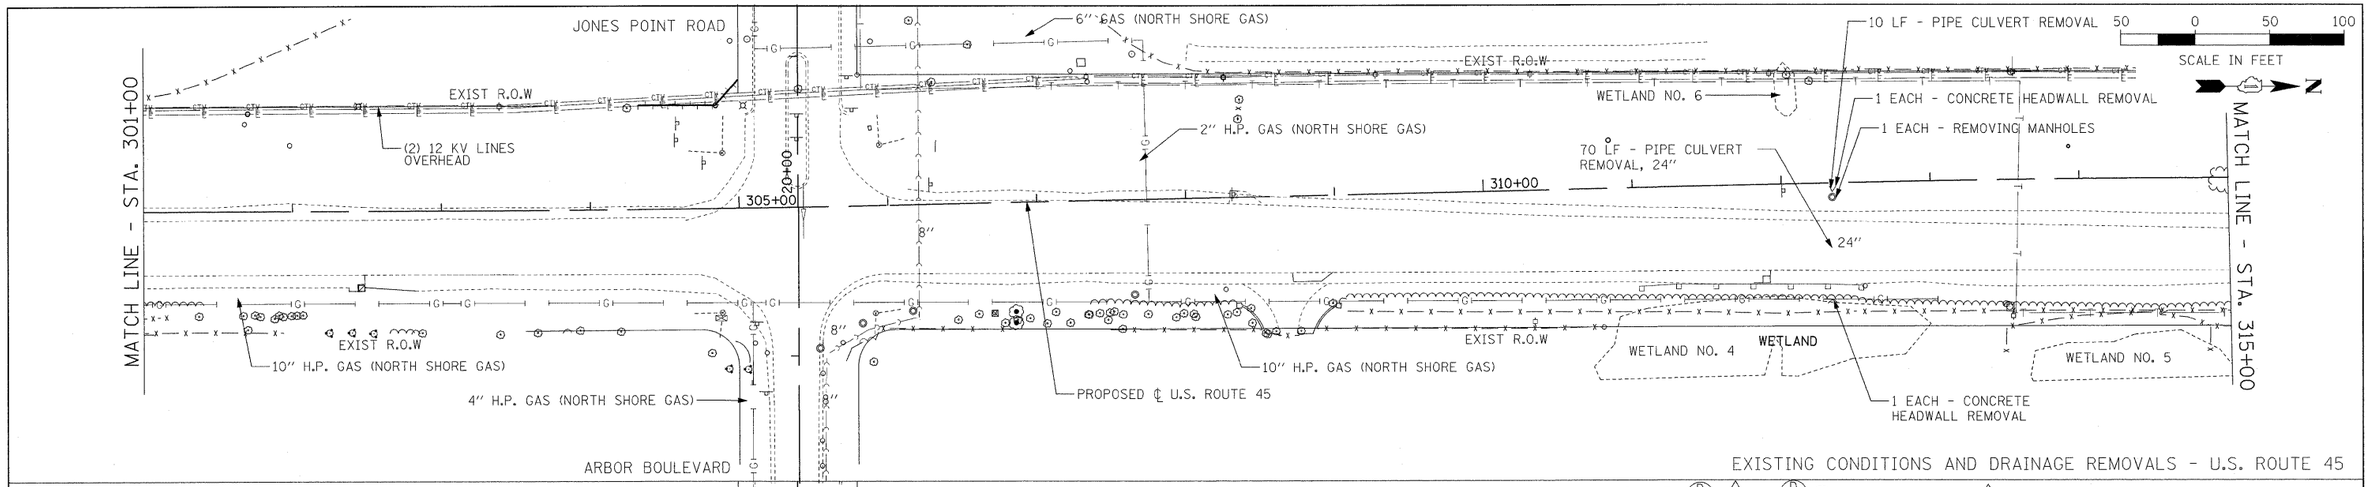

EXISTING CONDITIONS AND DRAINAGE REMOVALS - U.S. ROUTE 45

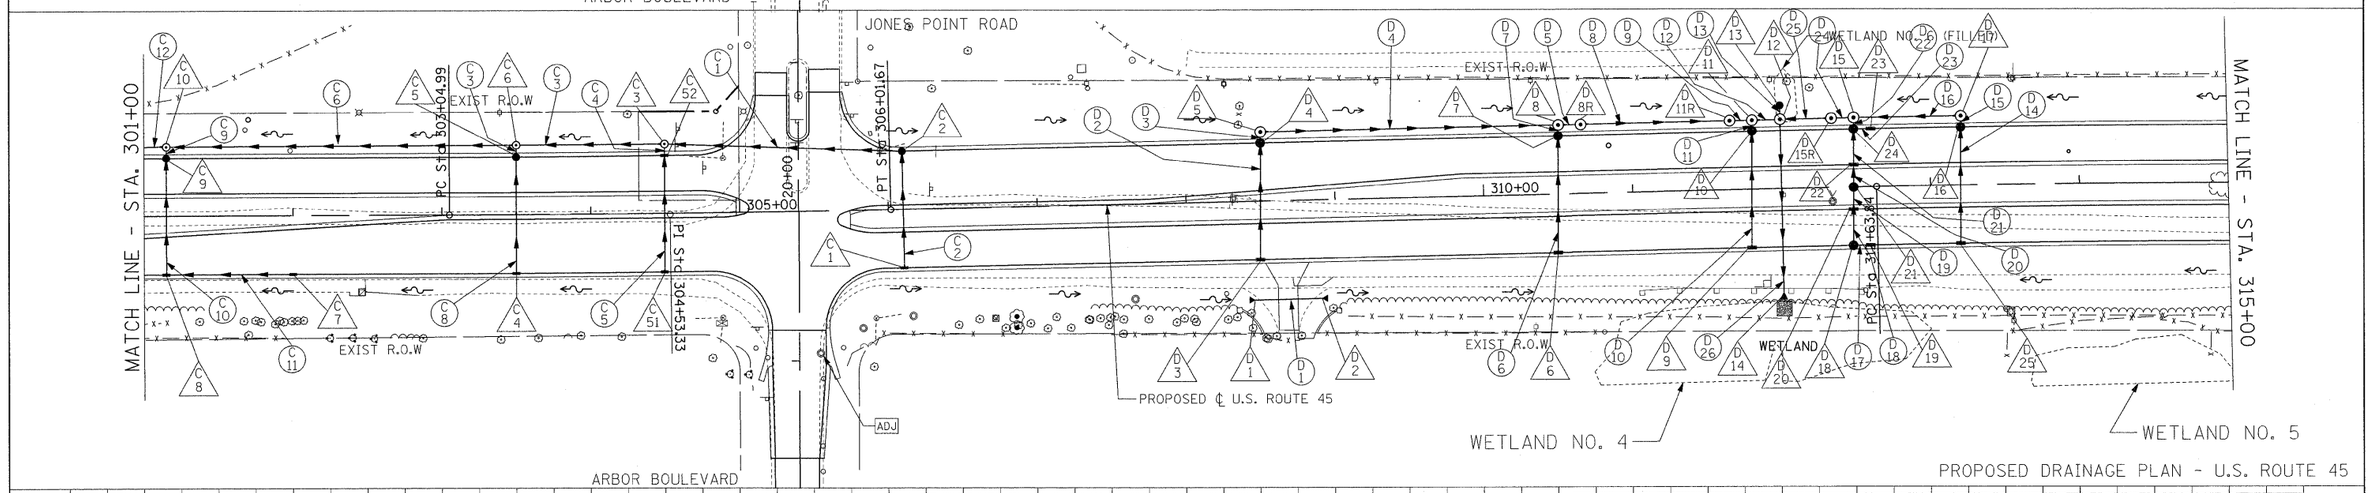

PROPOSED DRAINAGE PLAN - U.S. ROUTE 45

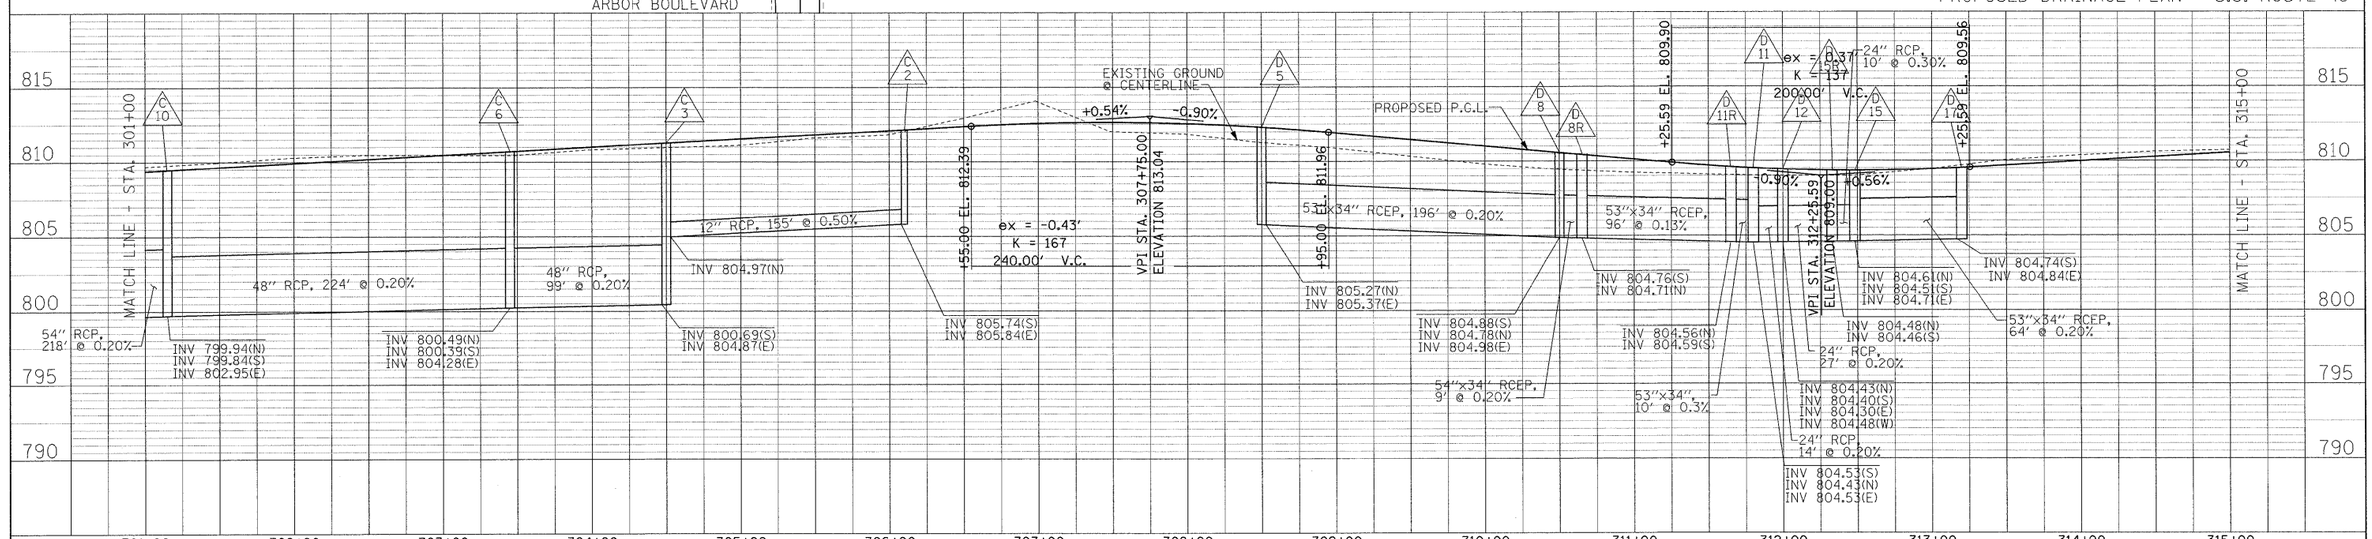

FILE NAME = $FILE1$	USER NAME = $USER$	DESIGNED - MAP	REVISED -	**STATE OF ILLINOIS DEPARTMENT OF TRANSPORTATION**	**DRAINAGE AND UTILITIES – U.S. ROUTE 45**		F.A. RTE.	SECTION	COUNTY	TOTAL SHEETS	SHEET NO.
		DRAWN - JRH	REVISED -				344	(46-1S&47)WRS-3	LAKE	176	65
	PLOT SCALE = $SCALE$	CHECKED - JW	REVISED -		SCALE: 1"=50'	SHEET NO. 5 OF 6 SHEETS STA. 301+00 TO STA. 315+00	U.S. ROUTE 45 RECONSTRUCTION		CONTRACT NO. 60957		
	PLOT DATE = $DATE$	DATE - 12-12-08	REVISED -				FED. ROAD DIST. NO.	ILLINOIS	FED. AID PROJECT		

PLAN: SURVEYED, PLOTTED, DRAWN, CHECKED, R/I. OF WAY CHECKED, CADD FILE NAME; NOTE BOOK; NO.; BY; DATE

PROFILE: SURVEYED, PLOTTED, DRAWN, CHECKED, STRUCTURE NOTATIONS CHKD; NOTE BOOK; NO.; BY; DATE