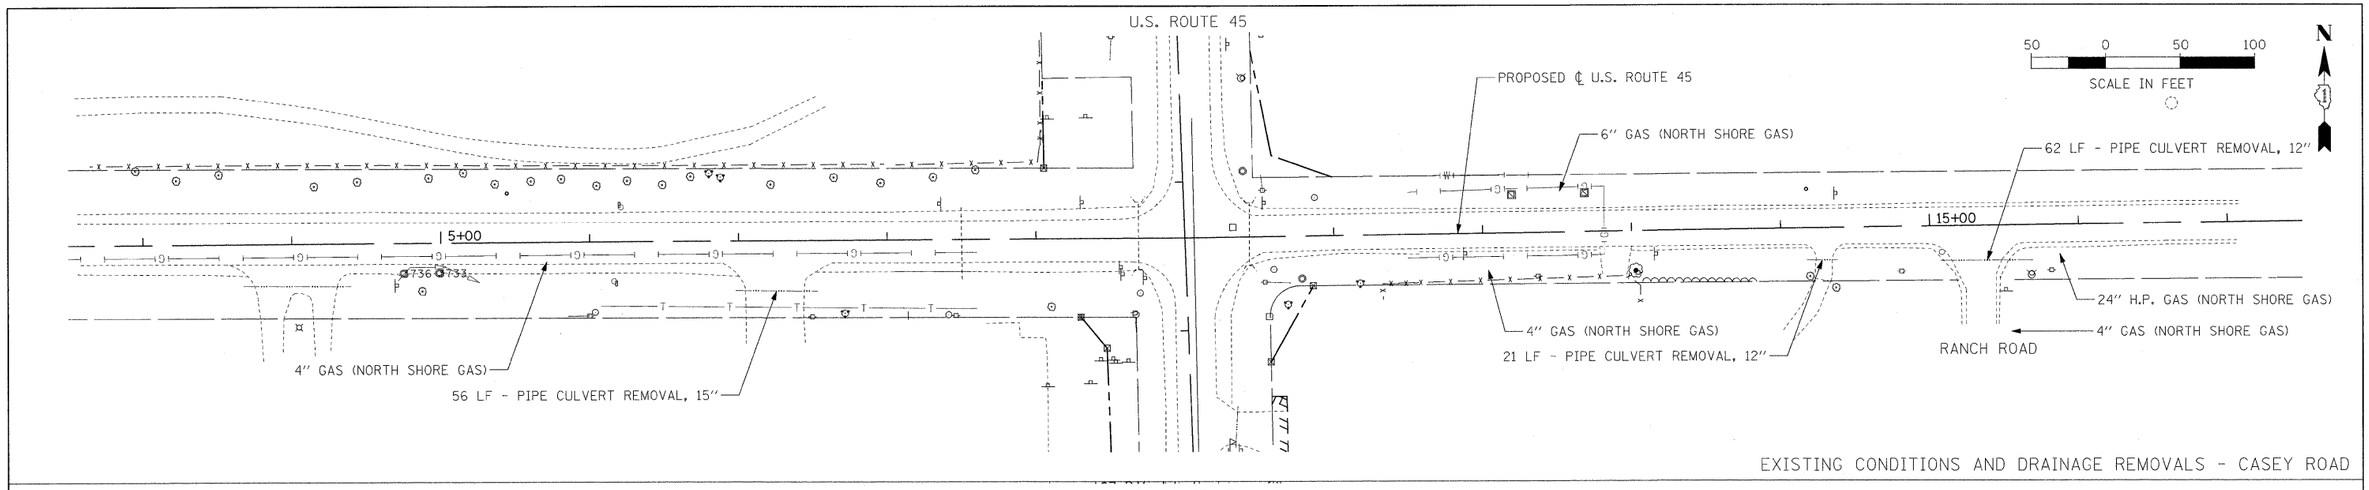

EXISTING CONDITIONS AND DRAINAGE REMOVALS - CASEY ROAD

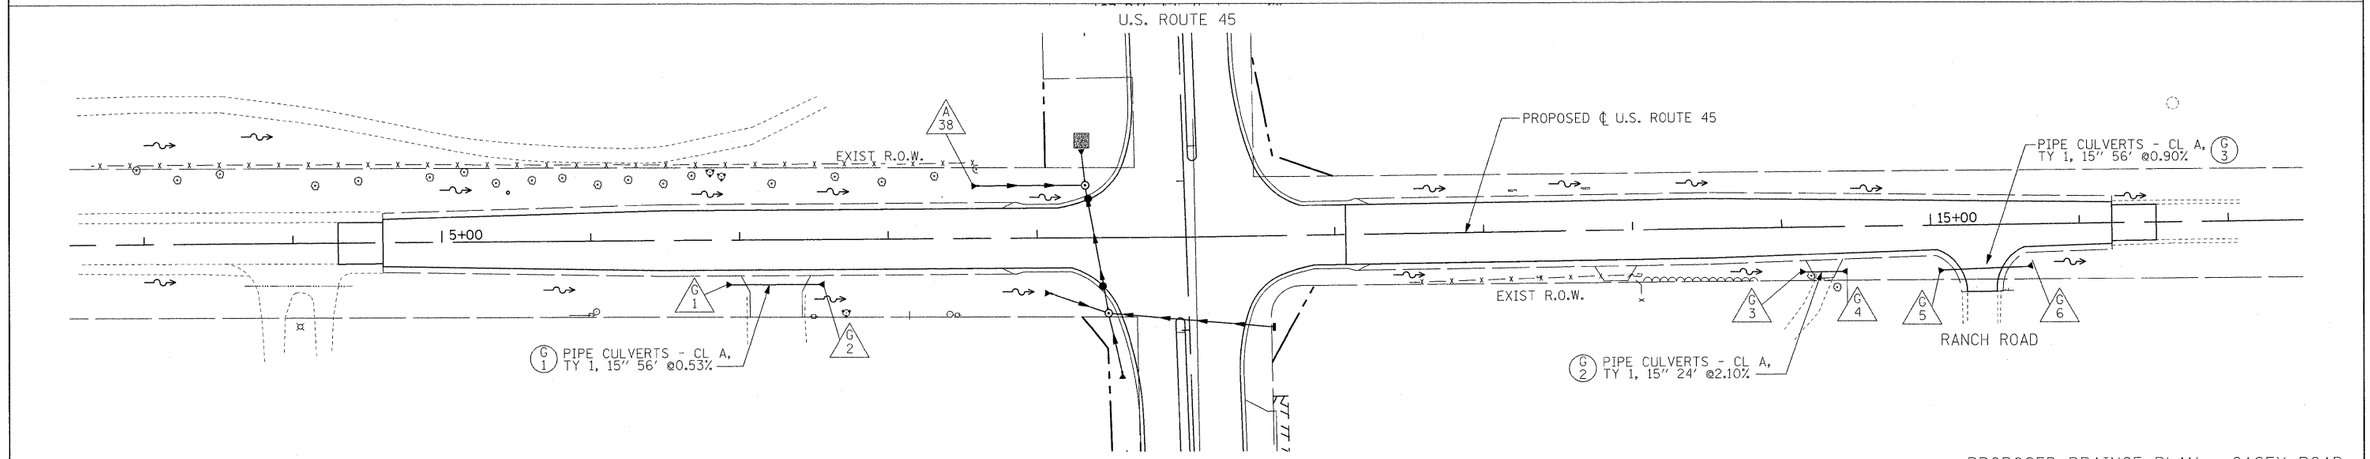

PROPOSED DRAINGE PLAN - CASEY ROAD

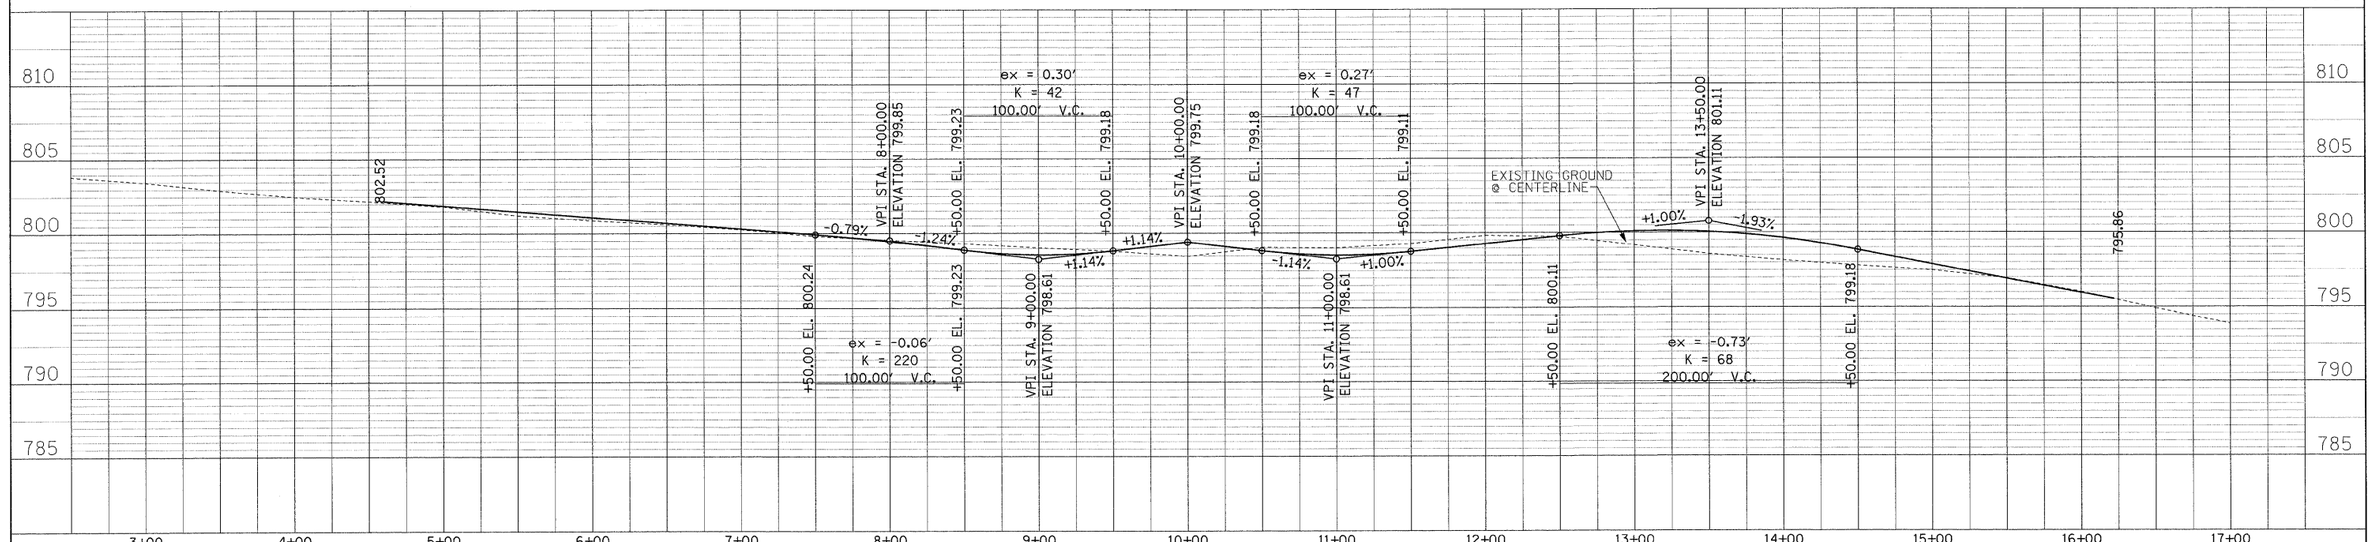

FILE NAME = $FILE$	USER NAME = $USER$	DESIGNED - MAP	REVISED -
		DRAWN - JRH	REVISED -
	PLOT SCALE = $SCALE$	CHECKED - JW	REVISED -
	PLOT DATE = $DATE$	DATE - 12-12-08	REVISED -

STATE OF ILLINOIS
DEPARTMENT OF TRANSPORTATION

DRAINAGE AND UTILITIES – CASEY ROAD

SCALE: 1"=50' | SHEET NO. 1 OF 1 SHEETS | STA. 2+00 TO STA. 18+00

F.A. RTE.	SECTION	COUNTY	TOTAL SHEETS	SHEET NO.
344	(46-1S&47)WRS-3	LAKE	176	67
	U.S. ROUTE 45 RECONSTRUCTION	CONTRACT NO. 60957		
	FED. ROAD DIST. NO. ILLINOIS	FED. AID PROJECT		

PLAN: SURVEYED, PLOTTED, ALIGNMENT CHECKED, R.O.W. CHECKED, CADD FILE NAME, NOTE BOOK, NO., BY, DATE

PROFILE: SURVEYED, PLOTTED, GRADES CHECKED, CADD FILE NAME, STRUCTURE NOTATIONS CHKD, NOTE BOOK, NO., BY, DATE