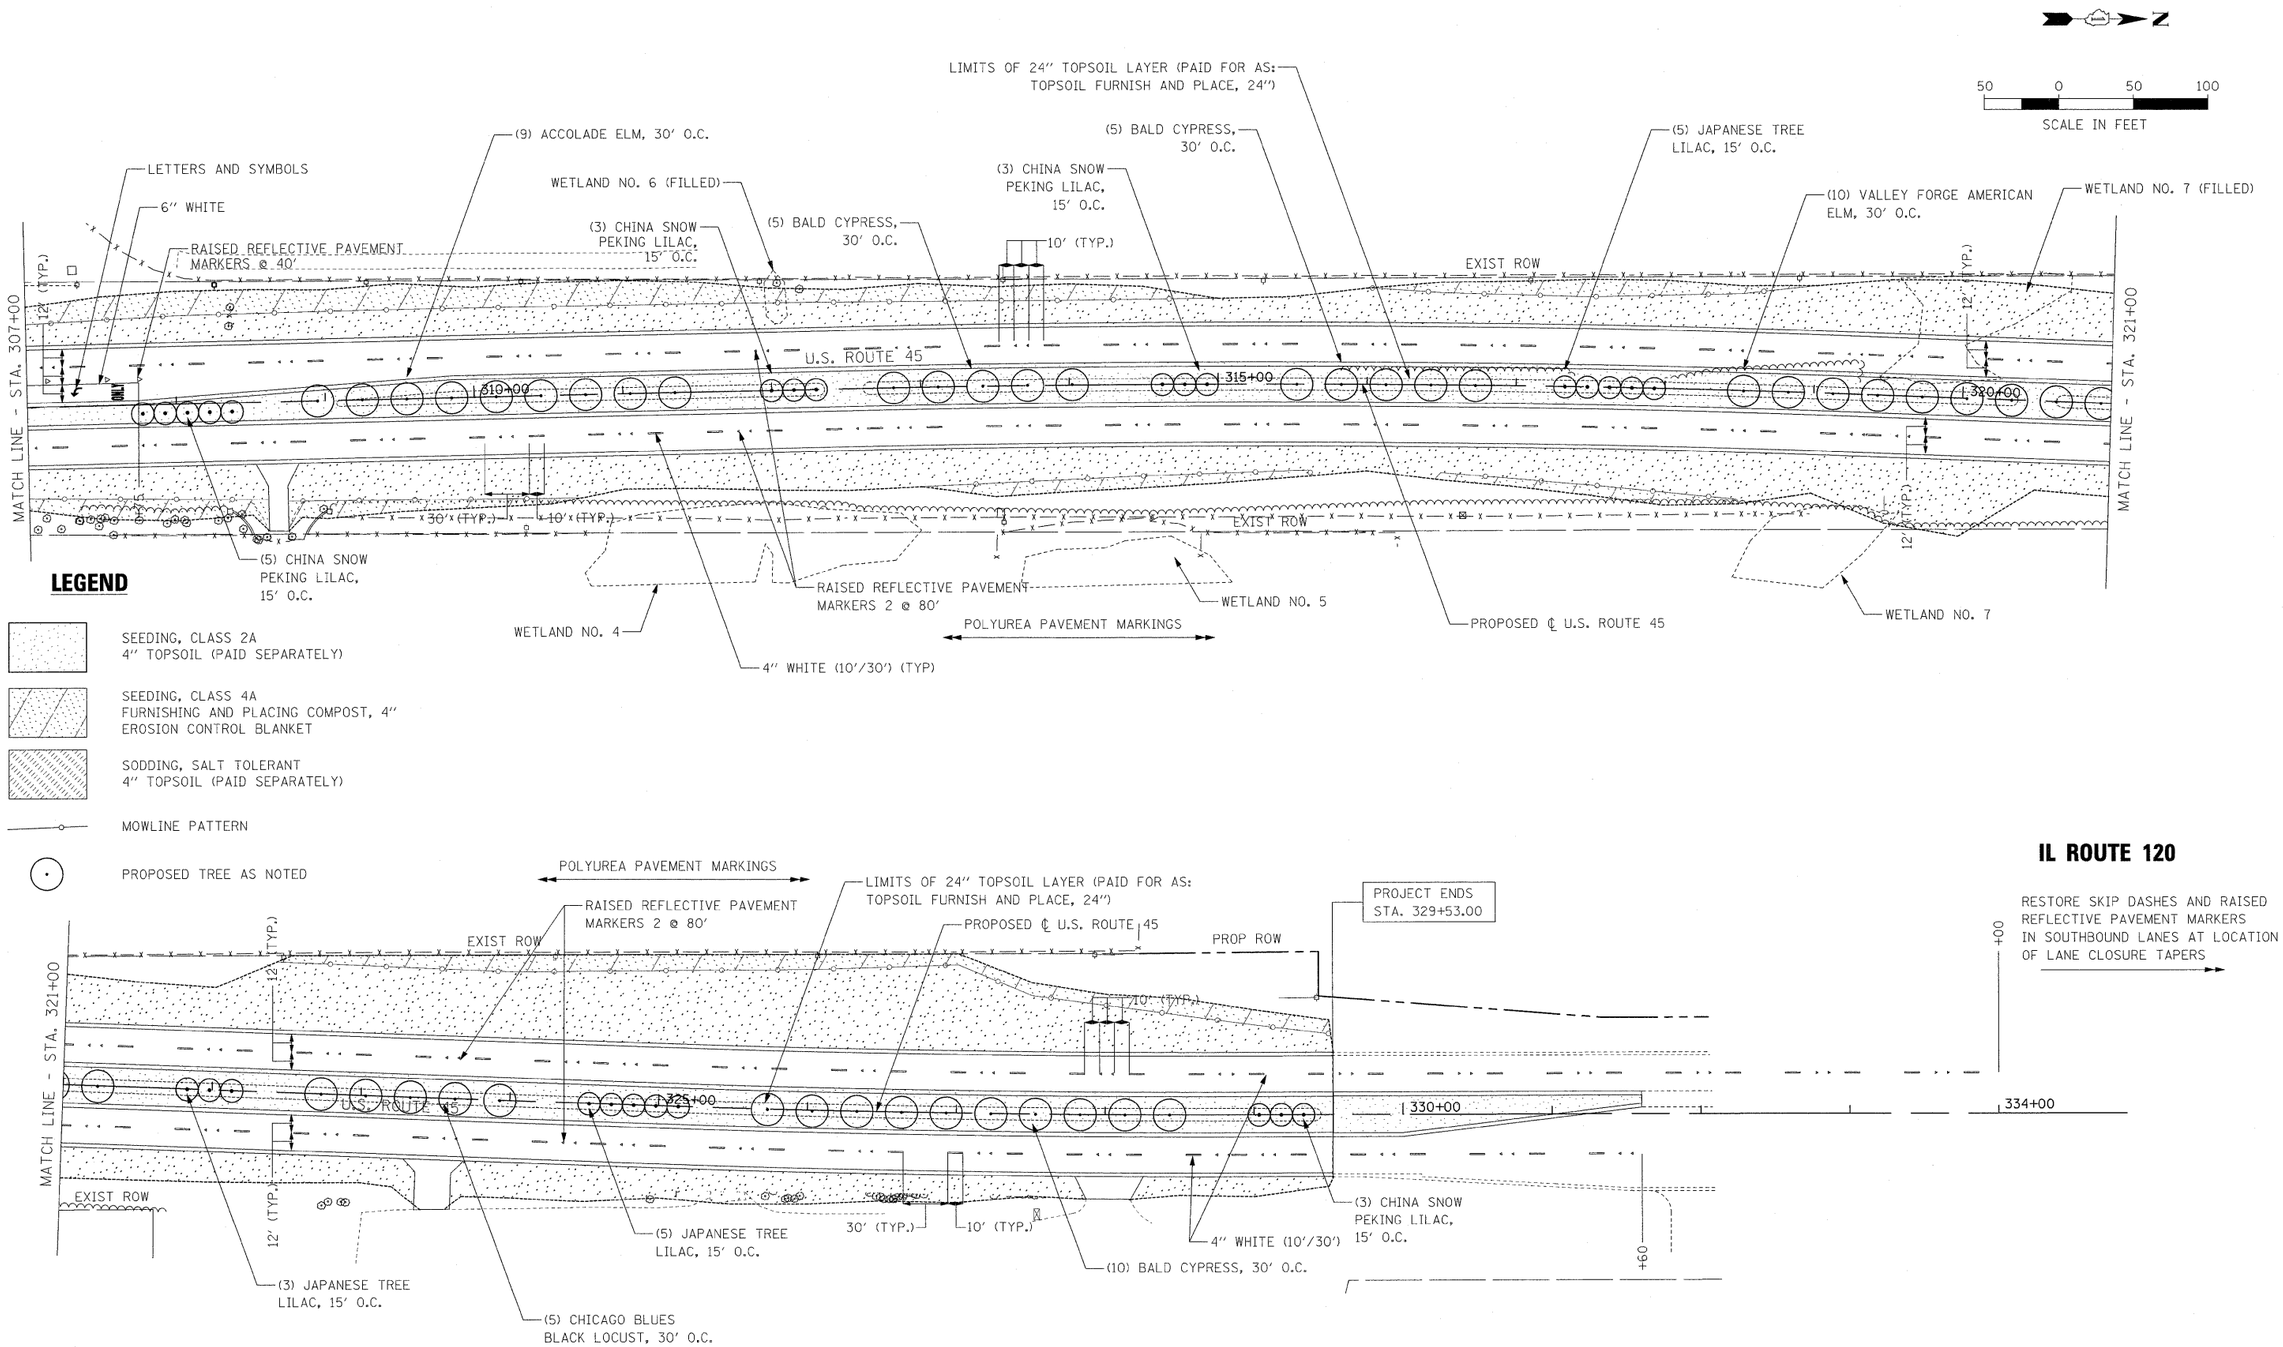

FILE NAME = $FILEL$	USER NAME = $USER$	DESIGNED - MAP	REVISED -	STATE OF ILLINOIS DEPARTMENT OF TRANSPORTATION	PAVEMENT MARKING & LANDSCAPING PLAN	F.A.P. RTE.	SECTION	COUNTY	TOTAL SHEETS	SHEET NO.
		DRAWN - JRH	REVISED -			344	(46-1S&47)WRS-3	LAKE	176	93
	PLOT SCALE = $SCALE$	CHECKED - JW	REVISED -			U.S. ROUTE 45 RECONSTRUCTION		CONTRACT NO. 60957		
	PLOT DATE = $DATE$	DATE - 12-12-08	REVISED -		SCALE: 1" = 50' SHEET NO. 5 OF 5 SHEETS STA. 307+00 TO STA. 334+00	FED. ROAD DIST. NO.	ILLINOIS	FED. AID PROJECT		