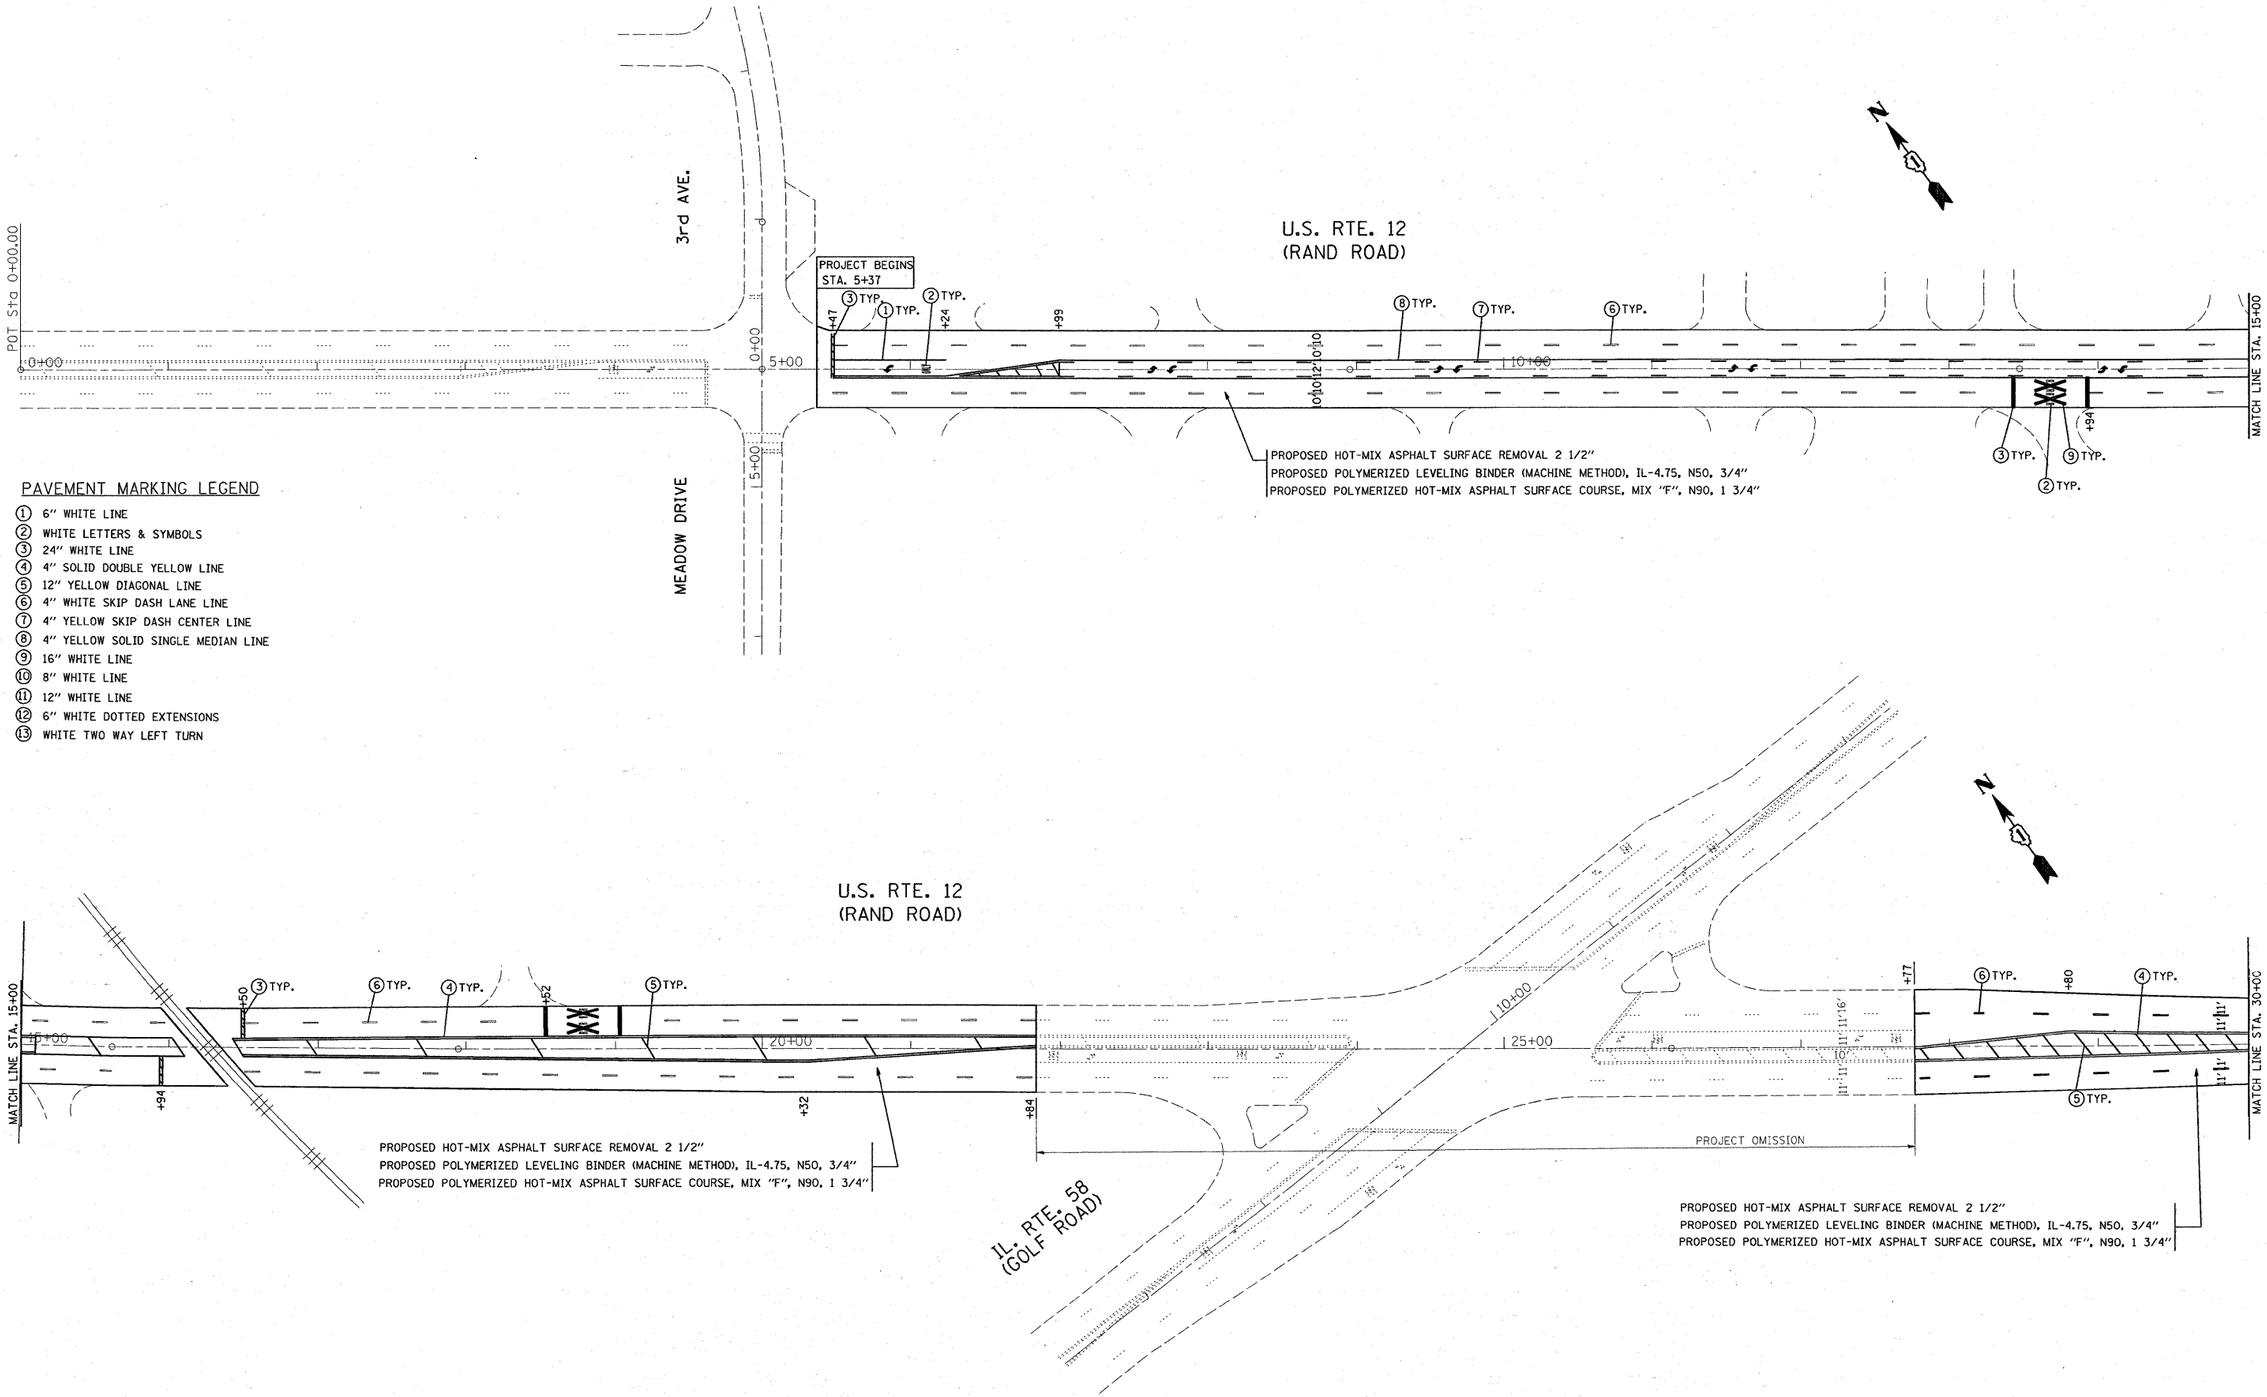

PAVEMENT MARKING LEGEND

1. 6" WHITE LINE
2. WHITE LETTERS & SYMBOLS
3. 24" WHITE LINE
4. 4" SOLID DOUBLE YELLOW LINE
5. 12" YELLOW DIAGONAL LINE
6. 4" WHITE SKIP DASH LANE LINE
7. 4" YELLOW SKIP DASH CENTER LINE
8. 4" YELLOW SOLID SINGLE MEDIAN LINE
9. 16" WHITE LINE
10. 8" WHITE LINE
11. 12" WHITE LINE
12. 6" WHITE DOTTED EXTENSIONS
13. WHITE TWO WAY LEFT TURN

FILE NAME = c:\pw_work\pwidot\abreuah\dms89779\d119844-sht-plan.dgn	USER NAME = abreuah	DESIGNED -	REVISED -
		DRAWN -	REVISED -
	PLOT SCALE = 50.0000 ' / IN.	CHECKED -	REVISED -
	PLOT DATE = 1/26/2009	DATE -	REVISED -

STATE OF ILLINOIS
DEPARTMENT OF TRANSPORTATION

ROADWAY PLAN
U.S. ROUTE 12 (RAND RD.)
3rd AVE. TO LUNDERGAN AVE.

SCALE: | SHEET NO. OF SHEETS | STA. TO STA.

F.A.U RTE.	SECTION	COUNTY	TOTAL SHEETS	SHEET NO.
3523	2008-021 RS	COOK	30	10
		CONTRACT NO. 60E51		

FED. ROAD DIST. NO. 1 | ILLINOIS | FED. AID PROJECT