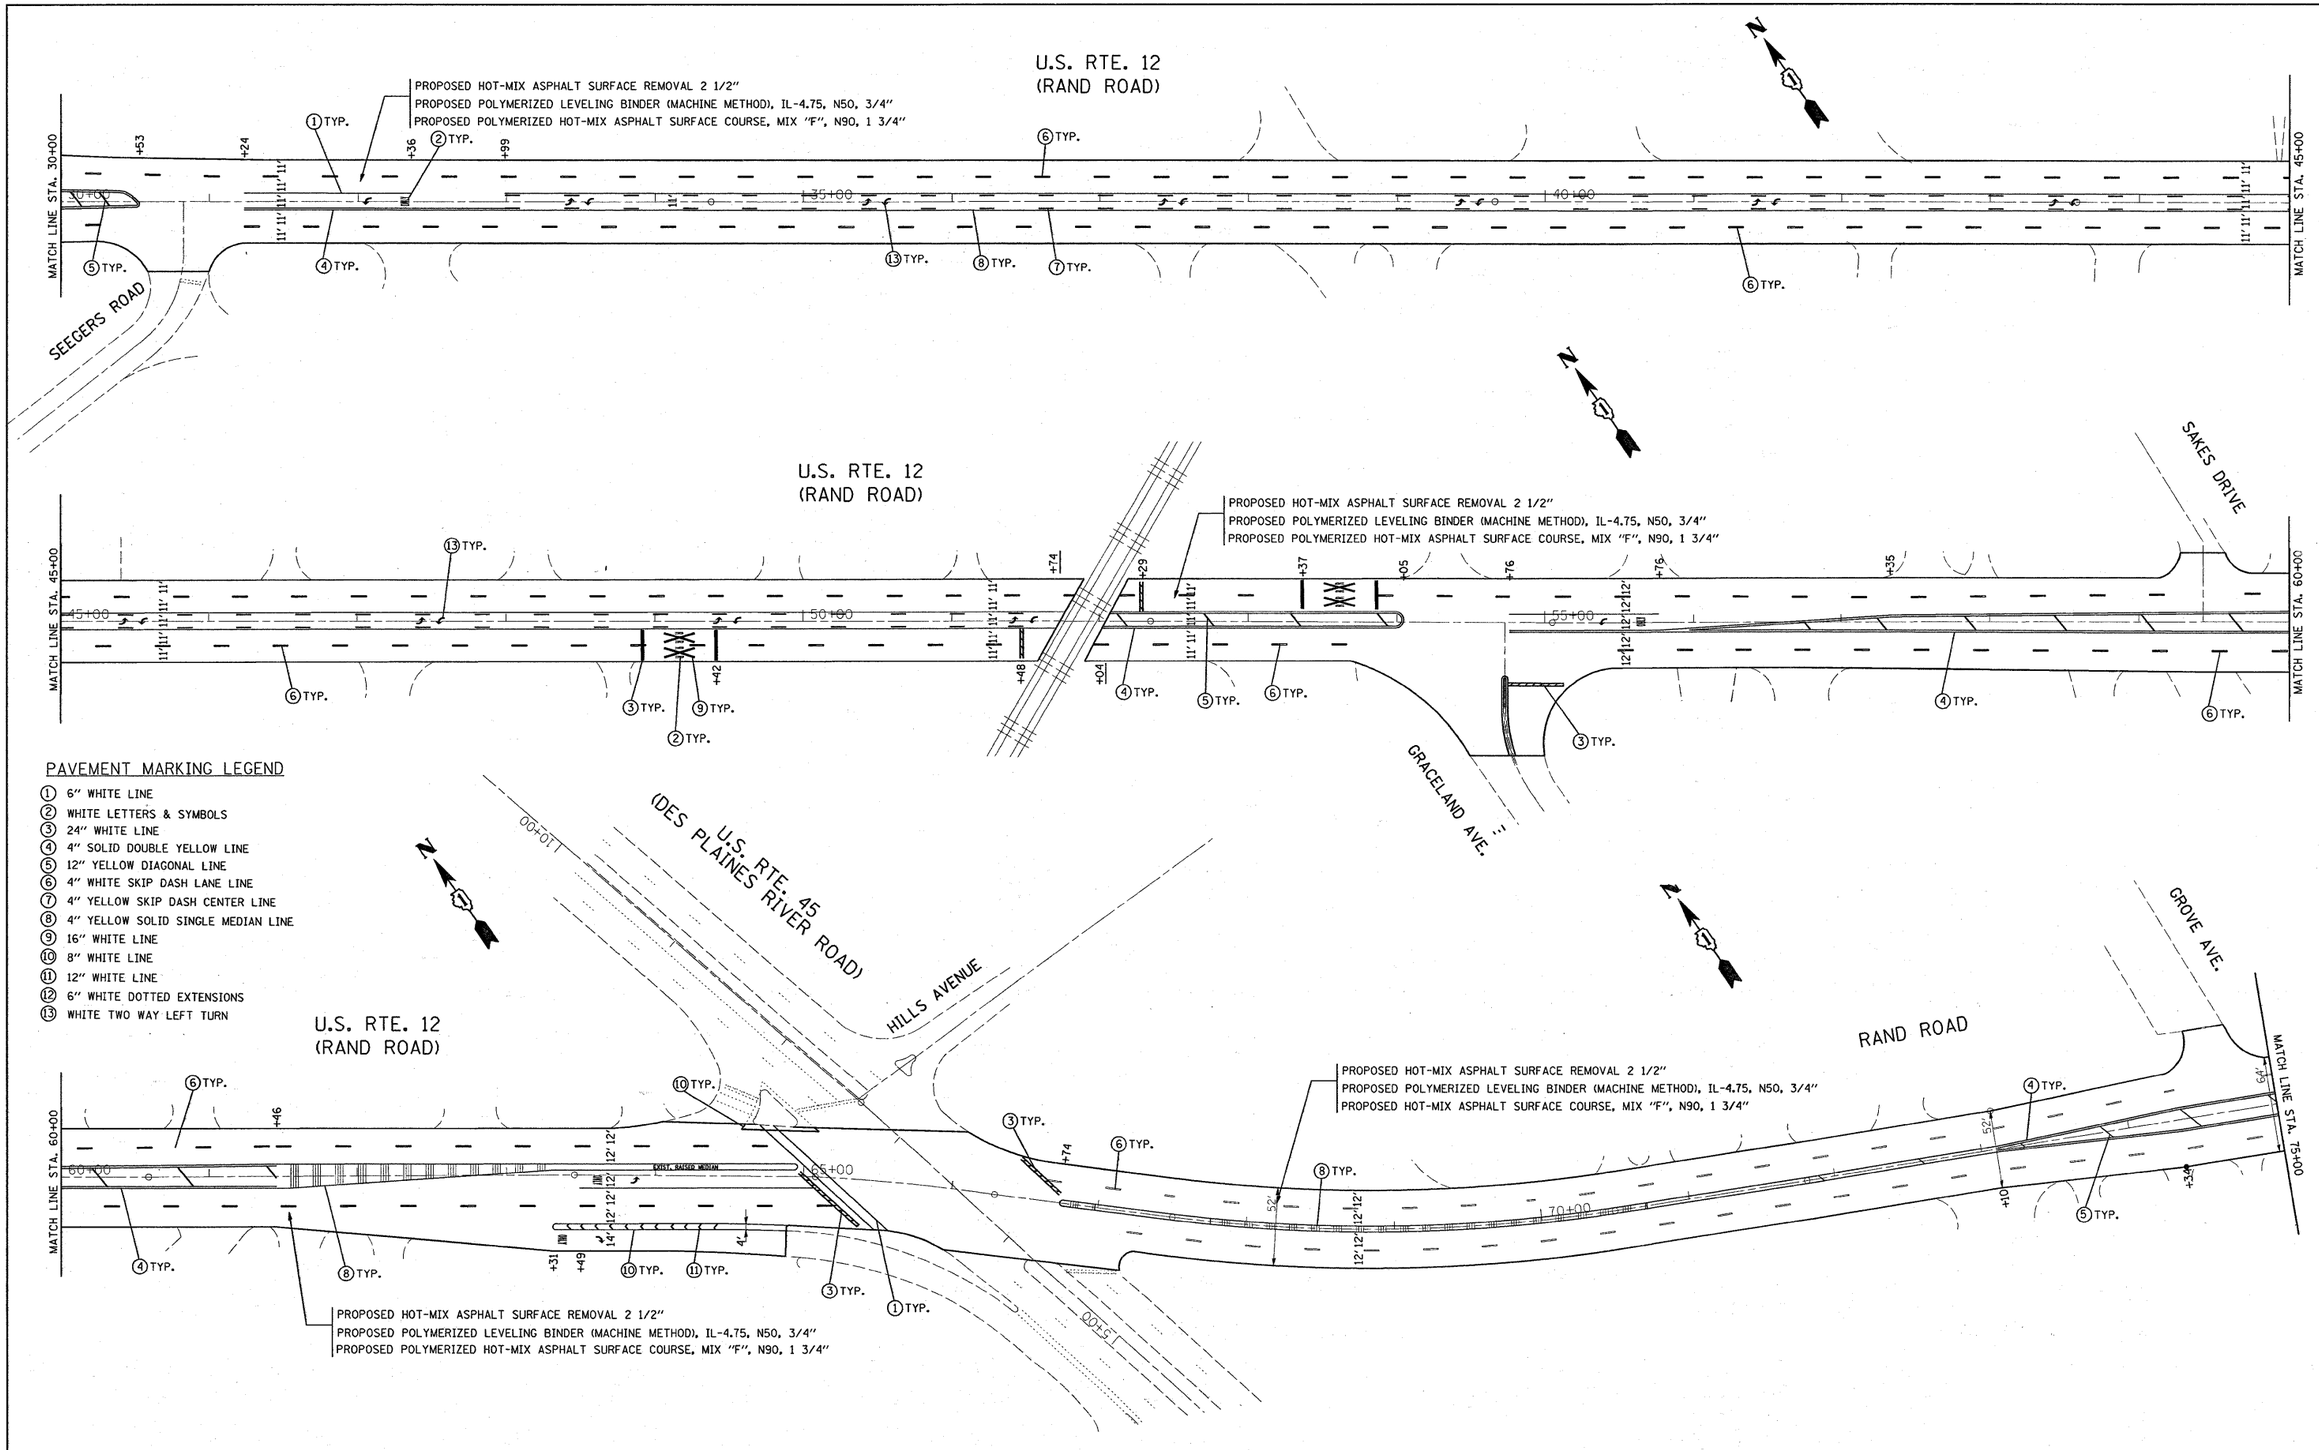

FILE NAME = c:\pw_work\pwidot\abreuah\dms89779\d1198 4-sht-plan.dgn	USER NAME = abreuah	DESIGNED -	REVISED -
		DRAWN -	REVISED -
	PLOT SCALE = 50.0000 ' / IN.	CHECKED -	REVISED -
	PLOT DATE = 1/26/2009	DATE -	REVISED -

STATE OF ILLINOIS
DEPARTMENT OF TRANSPORTATION

ROADWAY PLAN
U.S. ROUTE 12 (RAND RD.)
3rd AVE. TO LUNDERGAN AVE.

SCALE: | SHEET NO. OF SHEETS | STA. | TO STA.

F.A.U RTE.	SECTION	COUNTY	TOTAL SHEETS	SHEET NO.
3523	2008-021 RS	COOK	30	11
		CONTRACT NO. 60E51		
FED. ROAD DIST. NO.	ILLINOIS	FED. AID PROJECT		