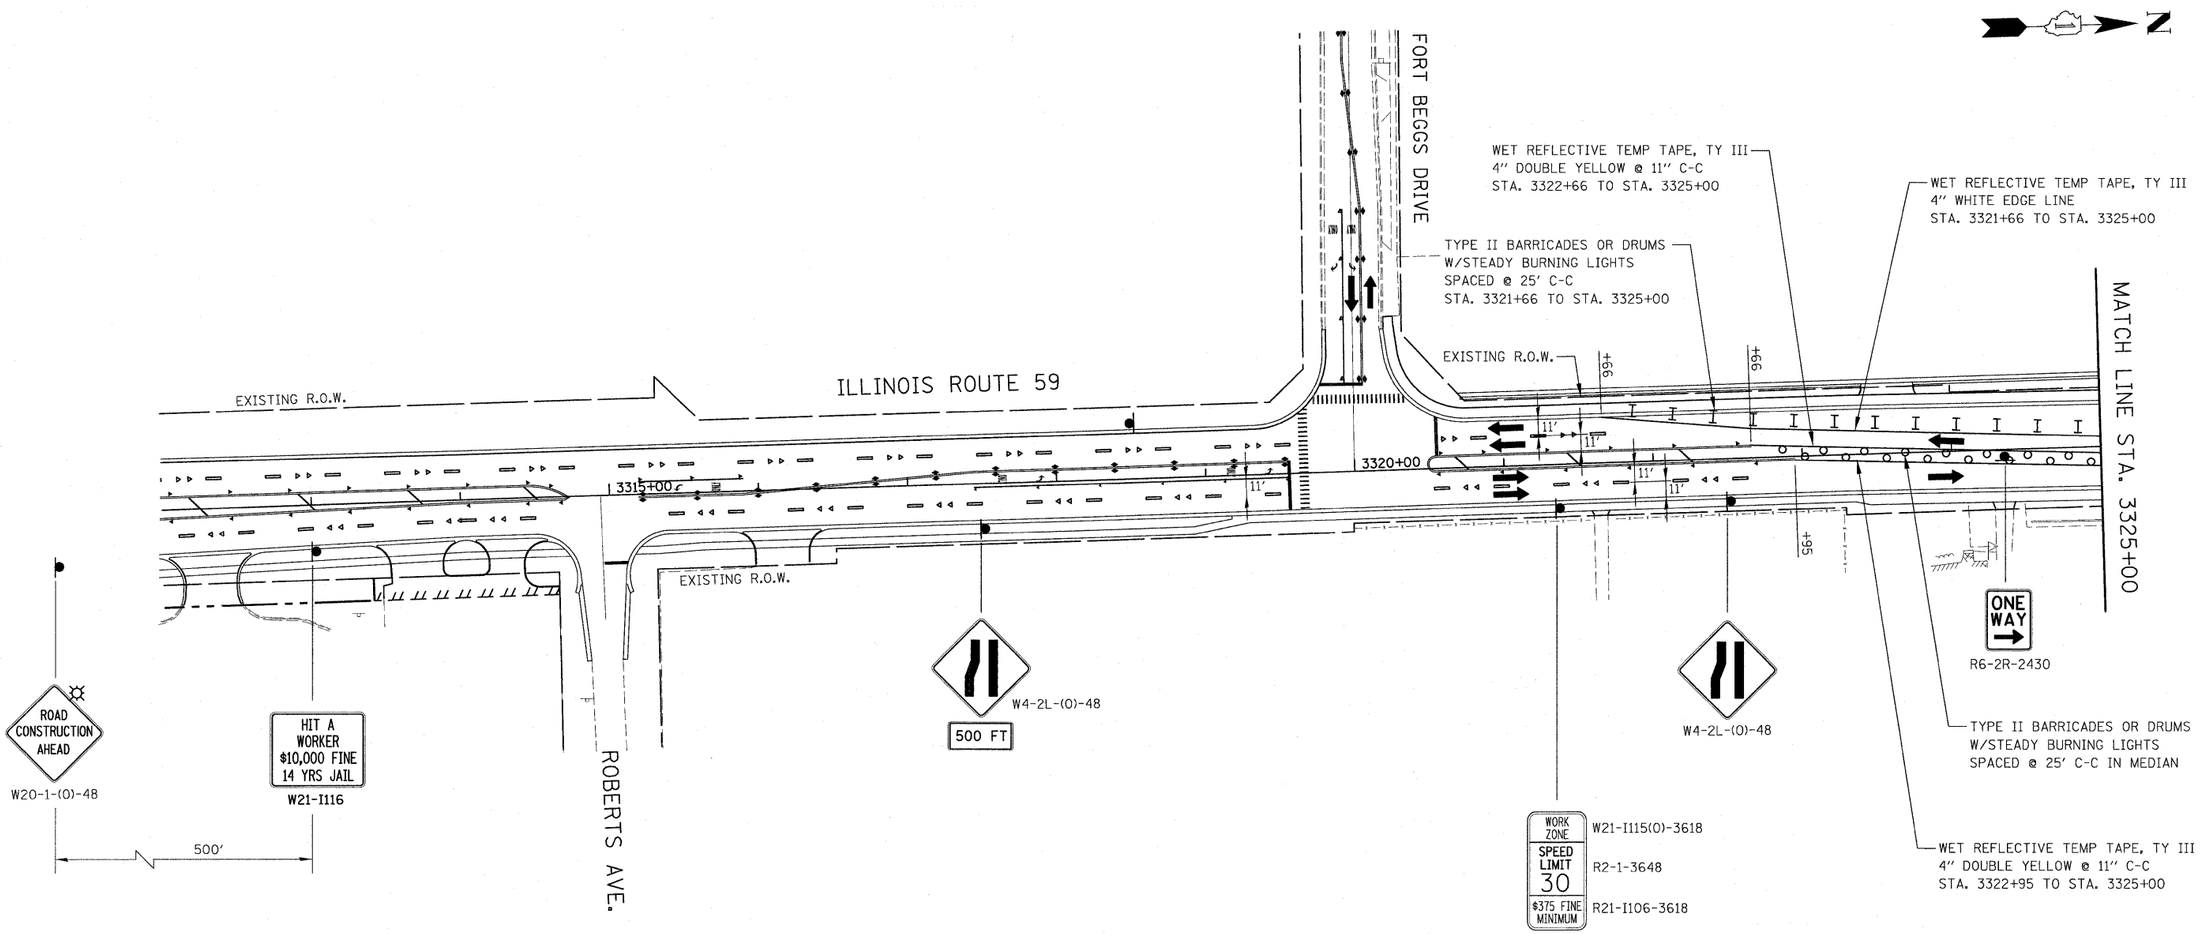

LEGEND

- CONSTRUCTION WORK ZONE
- TEMPORARY PAVEMENT PLACED IN THIS STAGE
- DIRECTION OF TRAFFIC
- TYPE II BARRICADES OR DRUMS
- CHANNELIZATION DRUM
- SIGN LOCATION
- TYPE III BARRICADE LOCATION
- FLASHING YELLOW LIGHT
- TEMPORARY RAISED REFLECTIVE PAVEMENT MARKER

NOTES

1. CONSTRUCTION STAGING SHALL BE COORDINATED WITH CONTRACT NO. 62417.
2. PAVEMENT MARKING AND TRAFFIC CONTROL DEVICES NOT INDICATED ARE PLACED IN CONTRACT 62417.

50 0 50 100
SCALE IN FEET

FILE NAME = $FILEL$	USER NAME = $USER$	DESIGNED - JCM	REVISED -
		DRAWN - REW	REVISED -
	PLOT SCALE = $SCALE$	CHECKED - JCM	REVISED -
	PLOT DATE = $DATE$	DATE - JANUARY 16, 2009	REVISED -

STATE OF ILLINOIS
DEPARTMENT OF TRANSPORTATION

ILLINOIS ROUTE 59
MAINTENANCE OF TRAFFIC – STAGE 3

SCALE: AS SHOWN | SHEET NO. 17 OF 36 SHEETS | STA. 3312+00 TO STA. 3325+00

F.A. RTE.	SECTION	COUNTY	TOTAL SHEETS	SHEET NO.
338	113 N-2	WILL	260	63
		CONTRACT NO. 60E73		
FED. ROAD DIST. NO.	ILLINOIS	FAP 338 (IL RTE. 59)		