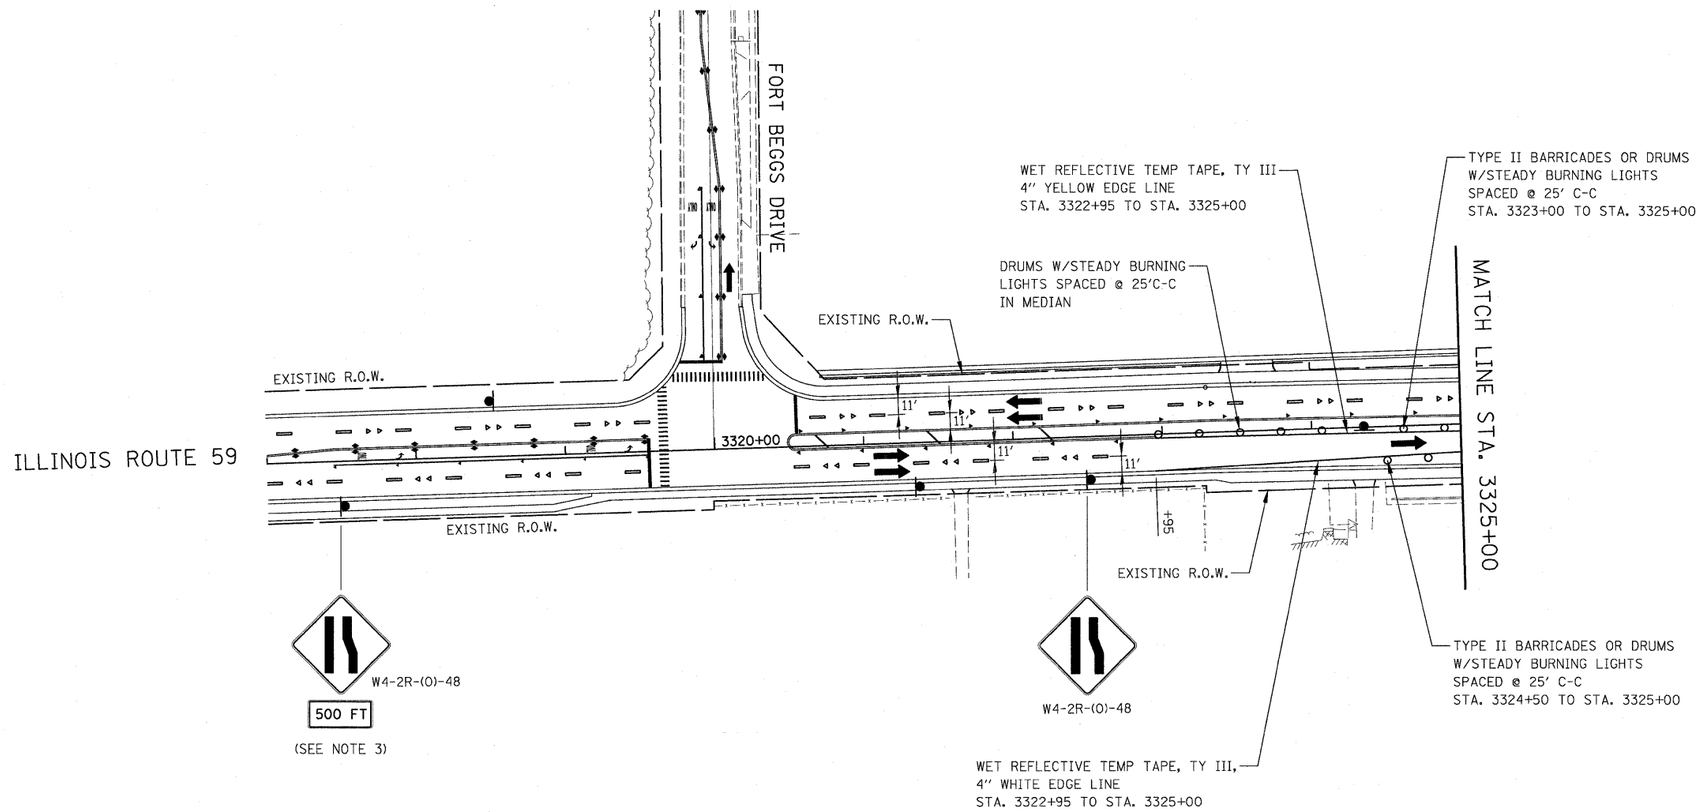

LEGEND

- CONSTRUCTION WORK ZONE
- TEMPORARY PAVEMENT PLACED IN THIS STAGE
- DIRECTION OF TRAFFIC
- TYPE II BARRICADES OR DRUMS
- CHANNELIZATION DRUM
- SIGN LOCATION
- TYPE III BARRICADE LOCATION
- FLASHING YELLOW LIGHT
- TEMPORARY RAISED REFLECTIVE PAVEMENT MARKER

NOTES

1. CONSTRUCTION STAGING SHALL BE COORDINATED WITH CONTRACT NO. 62417.
2. PAVEMENT MARKING AND TRAFFIC CONTROL DEVICES NOT INDICATED ARE PLACED IN PREVIOUS STAGE.
3. ADVANCE SIGNING FOR NORTHBOUND IL ROUTE 59 REMAINS FROM PREVIOUS STAGE.

50 0 50 100

SCALE IN FEET

FILE NAME = $FILEL$	USER NAME = $USER$	DESIGNED - JCM	REVISED -
		DRAWN - REW	REVISED -
	PLOT SCALE = $SCALE$	CHECKED - JCM	REVISED -
	PLOT DATE = $DATE$	DATE - JANUARY 16, 2009	REVISED -

STATE OF ILLINOIS
DEPARTMENT OF TRANSPORTATION

ILLINOIS ROUTE 59
MAINTENANCE OF TRAFFIC – STAGE 5

SCALE: AS SHOWN | SHEET NO. 27 OF 36 SHEETS | STA. 3317+00 TO STA. 3325+00

F.A. RTE.	SECTION	COUNTY	TOTAL SHEETS	SHEET NO.
338	113 N-2	WILL	260	73

CONTRACT NO. 60E73

FED. ROAD DIST. NO. | ILLINOIS | FAP 338 (IL RTE. 59)