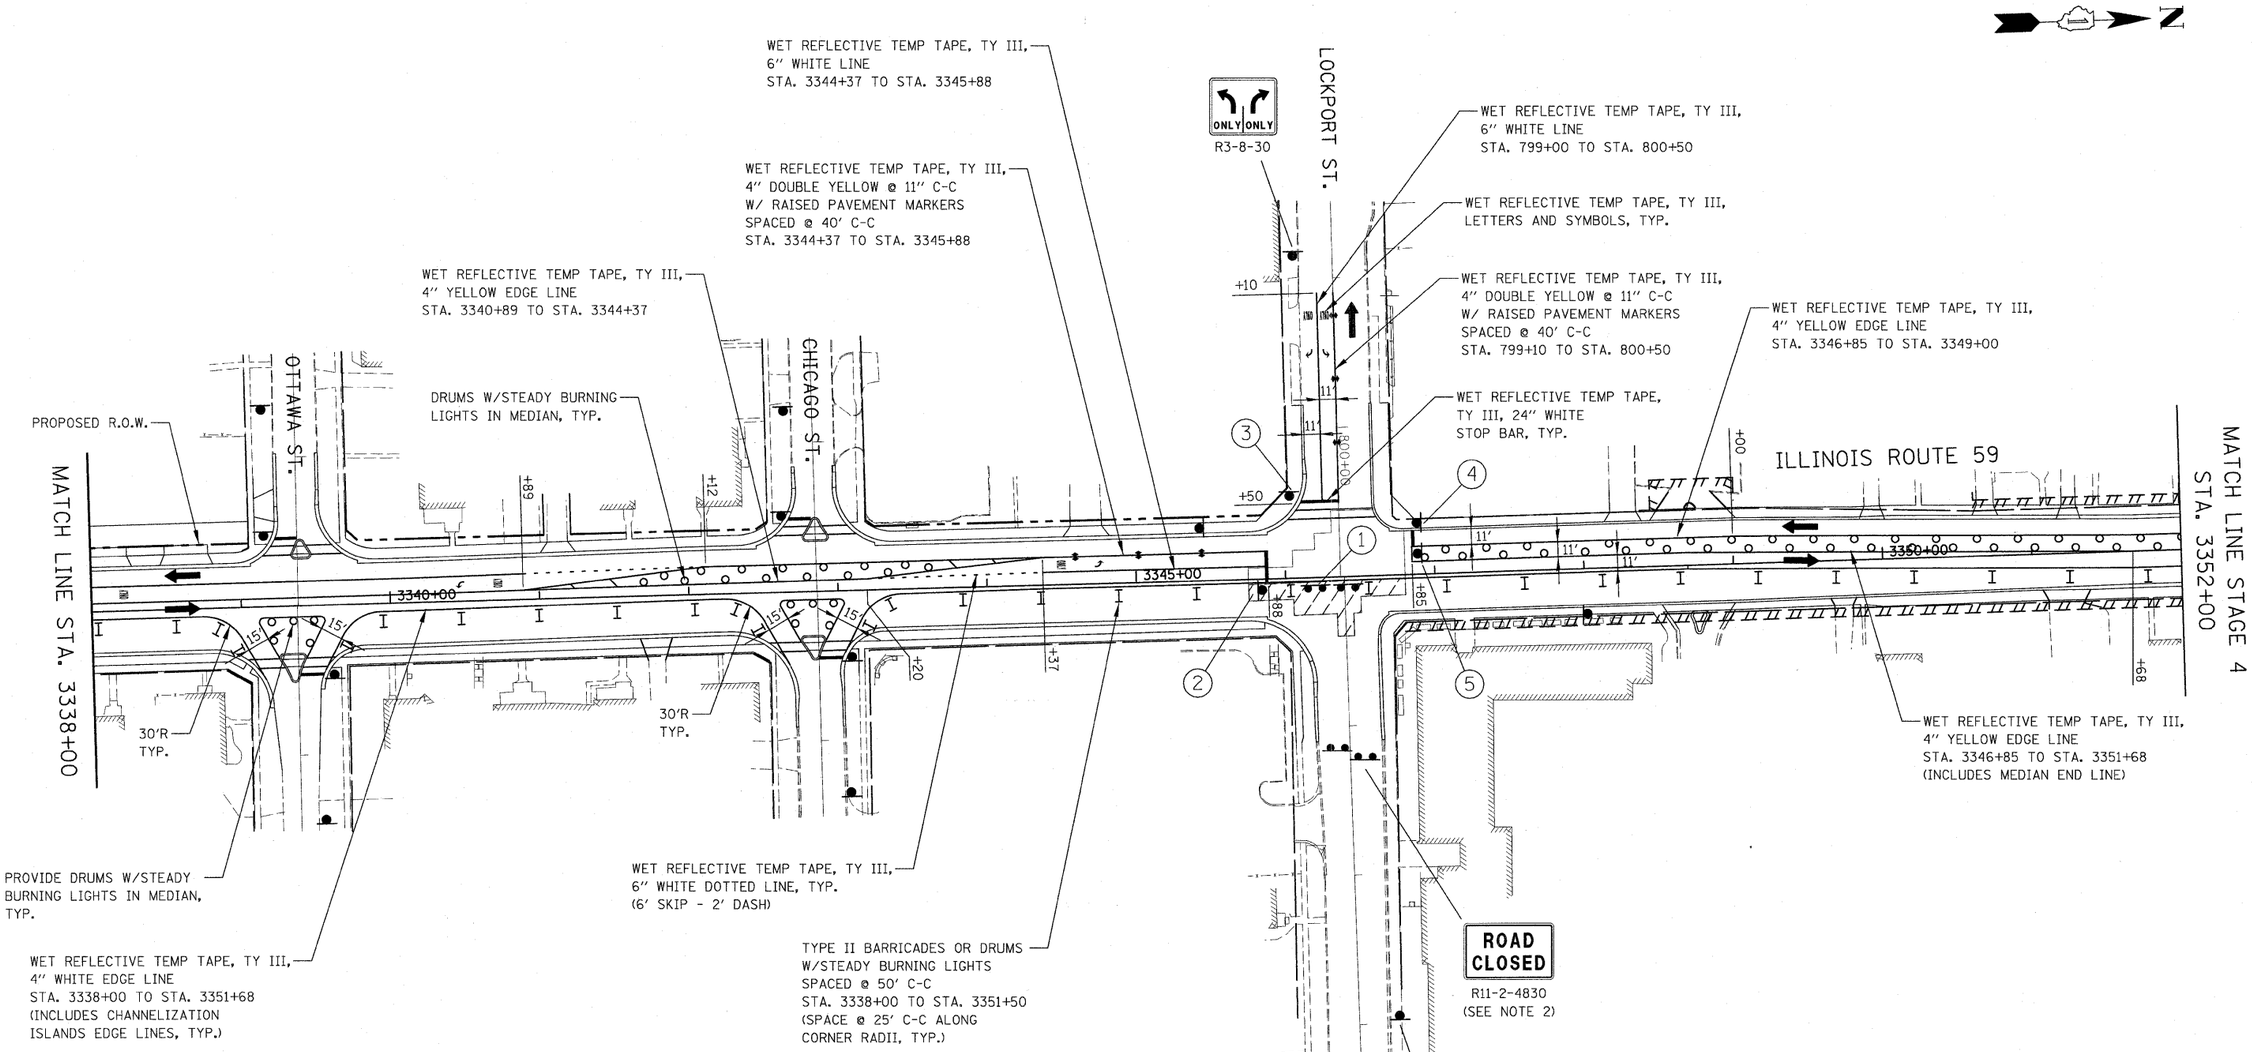

SIGN LEGEND

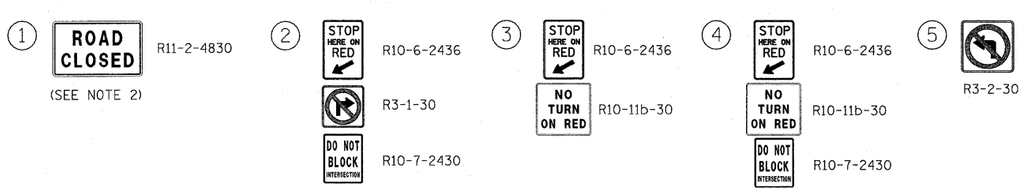

NOTES

1. PAVEMENT MARKING, TYPE II BARRICADES OR DRUMS, AND SIGNAGE NOT INDICATED REMAIN FROM PREVIOUS STAGE.
2. SEE LOCKPORT STREET DETOUR 1 PLAN (STAGE 5) SHEET FOR DETOUR ROUTE REQUIREMENTS.

50 0 50 100
SCALE IN FEET

FILE NAME = $FILEL$	USER NAME = $USER$	DESIGNED - JCM	REVISED -	STATE OF ILLINOIS DEPARTMENT OF TRANSPORTATION	ILLINOIS ROUTE 59 MAINTENANCE OF TRAFFIC - STAGE 5
		DRAWN - REW	REVISED -		
	PLOT SCALE = $SCALE$	CHECKED - JCM	REVISED -		
	PLOT DATE = $DATE$	DATE - JANUARY 16, 2009	REVISED -		SCALE: AS SHOWN / SHEET NO. 29 OF 36 SHEETS / STA. 3337+00 TO STA. 3351+00

F.A. RTE.	SECTION	COUNTY	TOTAL SHEETS	SHEET NO.
338	113 N-2	WILL	260	75
		CONTRACT NO.	60E73	
FED. ROAD DIST. NO.	ILLINOIS	FAP 338 (IL RTE. 59)		