FINAL SURVEY	SURVEYED	BY	DATE
	PLOTTED		
NOTE BOOK	TEMPLATE		
	AREAS		
NO.	AREAS CHECKED		

ORIGINAL SURVEY	SURVEYED	BY	DATE
	PLOTTED		
NOTE BOOK	TEMP-ATE		
	AREAS		
NO.	AREAS CHECKED		

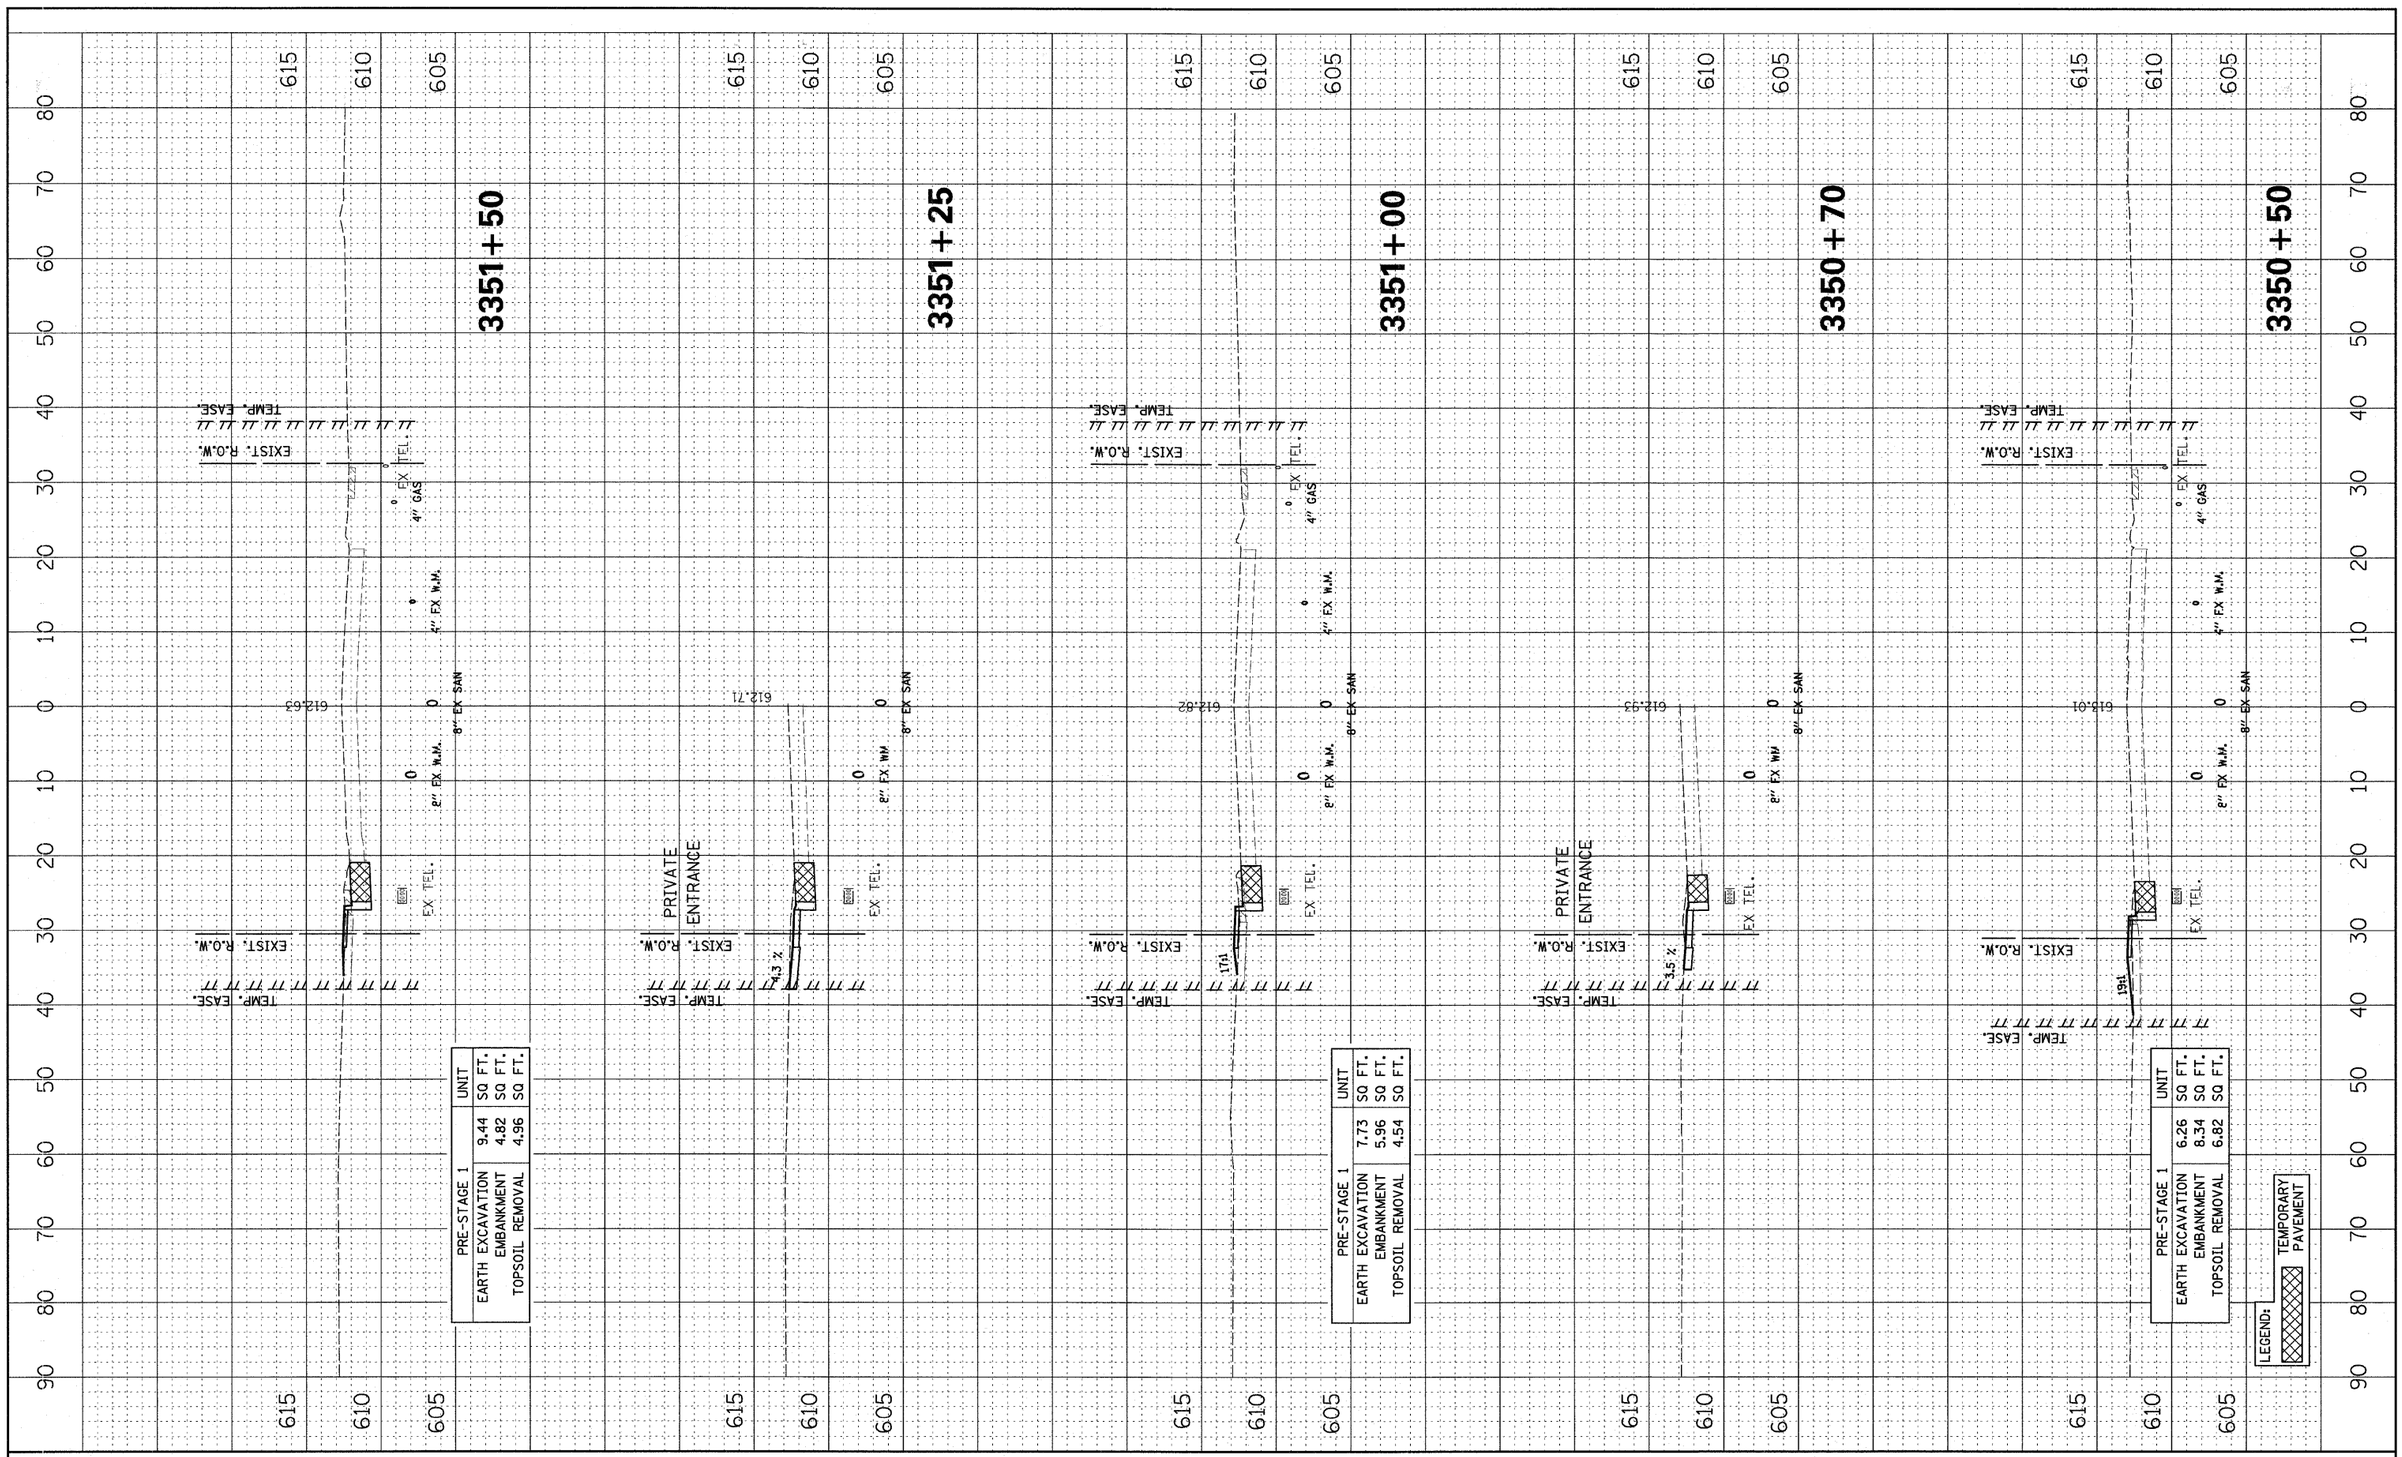

FILE NAME = $FILEI.$	USER NAME = $USER$	DESIGNED - PJO	REVISED -
		DRAWN - RTA	REVISED -
	PLOT SCALE = $SCALE$	CHECKED - JCM	REVISED -
	PLOT DATE = $DATE$	DATE - JANUARY 16, 2009	REVISED -

STATE OF ILLINOIS
DEPARTMENT OF TRANSPORTATION

CROSS SECTIONS
ILLINOIS ROUTE 59 – PRE-STAGE

SCALE: | SHEET NO. 11 OF 14 SHEETS | STA. 3350+50 | TO STA. 3351+50

F.A. RTE.	SECTION	COUNTY	TOTAL SHEETS	SHEET NO.
338	113 N-2	WILL	260	229
	CONTRACT NO. 60E73			
FED. ROAD DIST. NO.	ILLINOIS	FAP 338 (IL RTE. 59)		