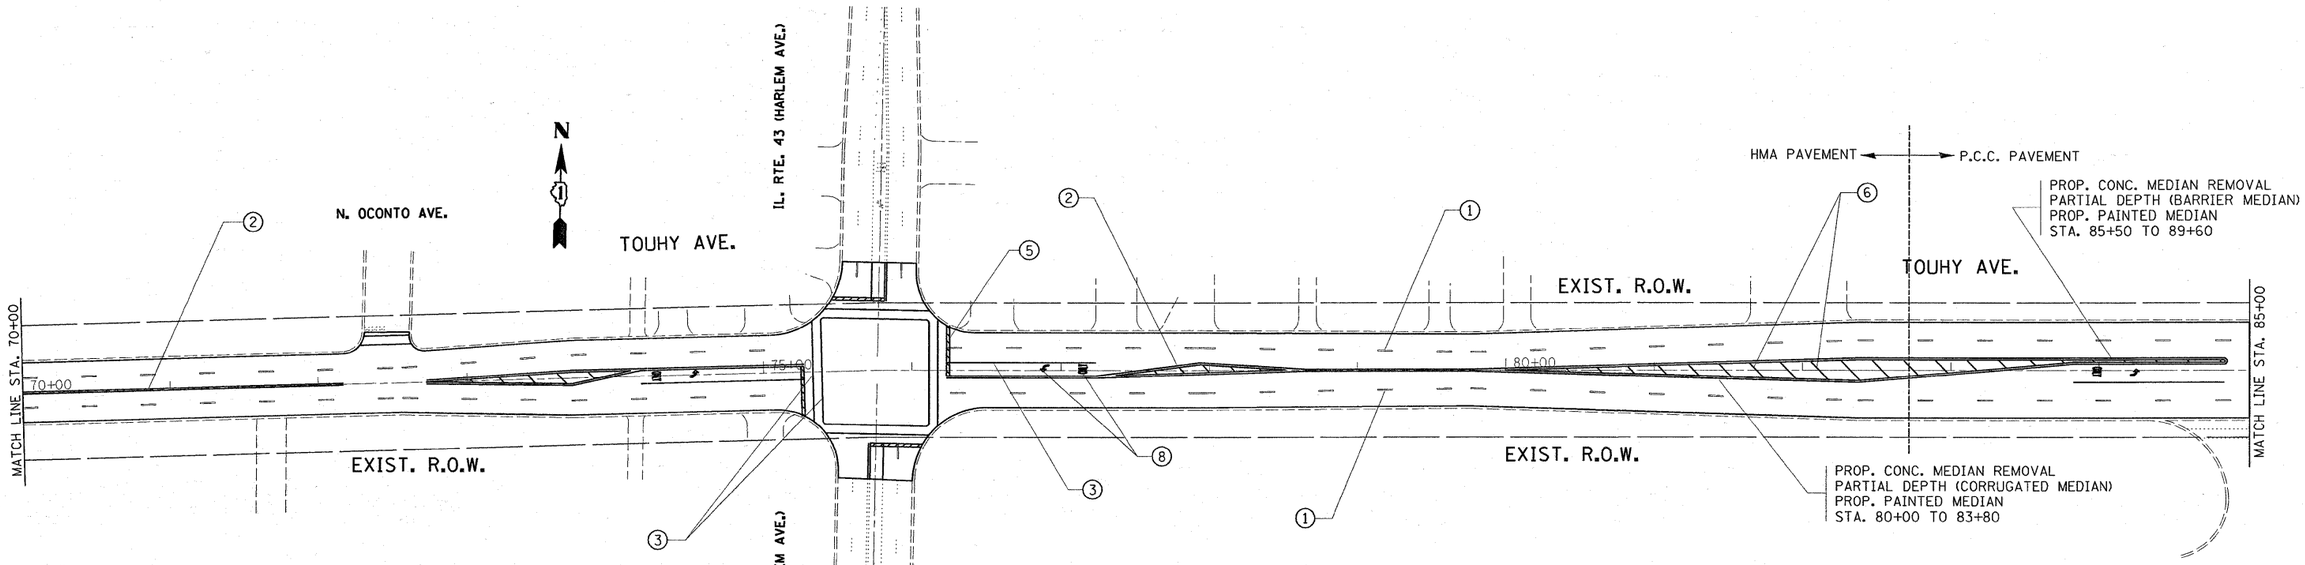

PROP. RESURFACING NOTES:

HMA SURFACE REMOVAL, 2 1/2" (EXCLUDE STA. 82+72 TO 95+00)
POLYMERIZED HMA SURFACE COURSE, MIX "F", N90, 1 3/4"
POLYMERIZED LEVELING BINDER (MM), IL-4.75, N50, 3/4"

LEGEND

1. THERMOPLASTIC PAVEMENT MARKING, 10'-30' SKIP DASH WHITE 4", (TYP.)
2. THERMOPLASTIC PAVEMENT MARKING, DOUBLE YELLOW CENTERLINE 4", 11" C-C (TYP.)
3. THERMOPLASTIC PAVEMENT MARKING, SOLID WHITE 6", (TYP.)
4. THERMOPLASTIC PAVEMENT MARKING, 2'-6' SKIP DASH WHITE 6", (TYP.)
5. THERMOPLASTIC PAVEMENT MARKING, SOLID WHITE STOP BAR 24", (TYP.)
6. THERMOPLASTIC PAVEMENT MARKING, SOLID YELLOW LINE 12", 15' SPACING OR 5 DIAGONALS MINIMUM, (TYP.)
7. THERMOPLASTIC PAVEMENT MARKING, 10'-30' SKIP DASH YELLOW 4", (TYP.)
8. THERMOPLASTIC PAVEMENT MARKING, LETTERS & SYMBOLS, (TYP.)

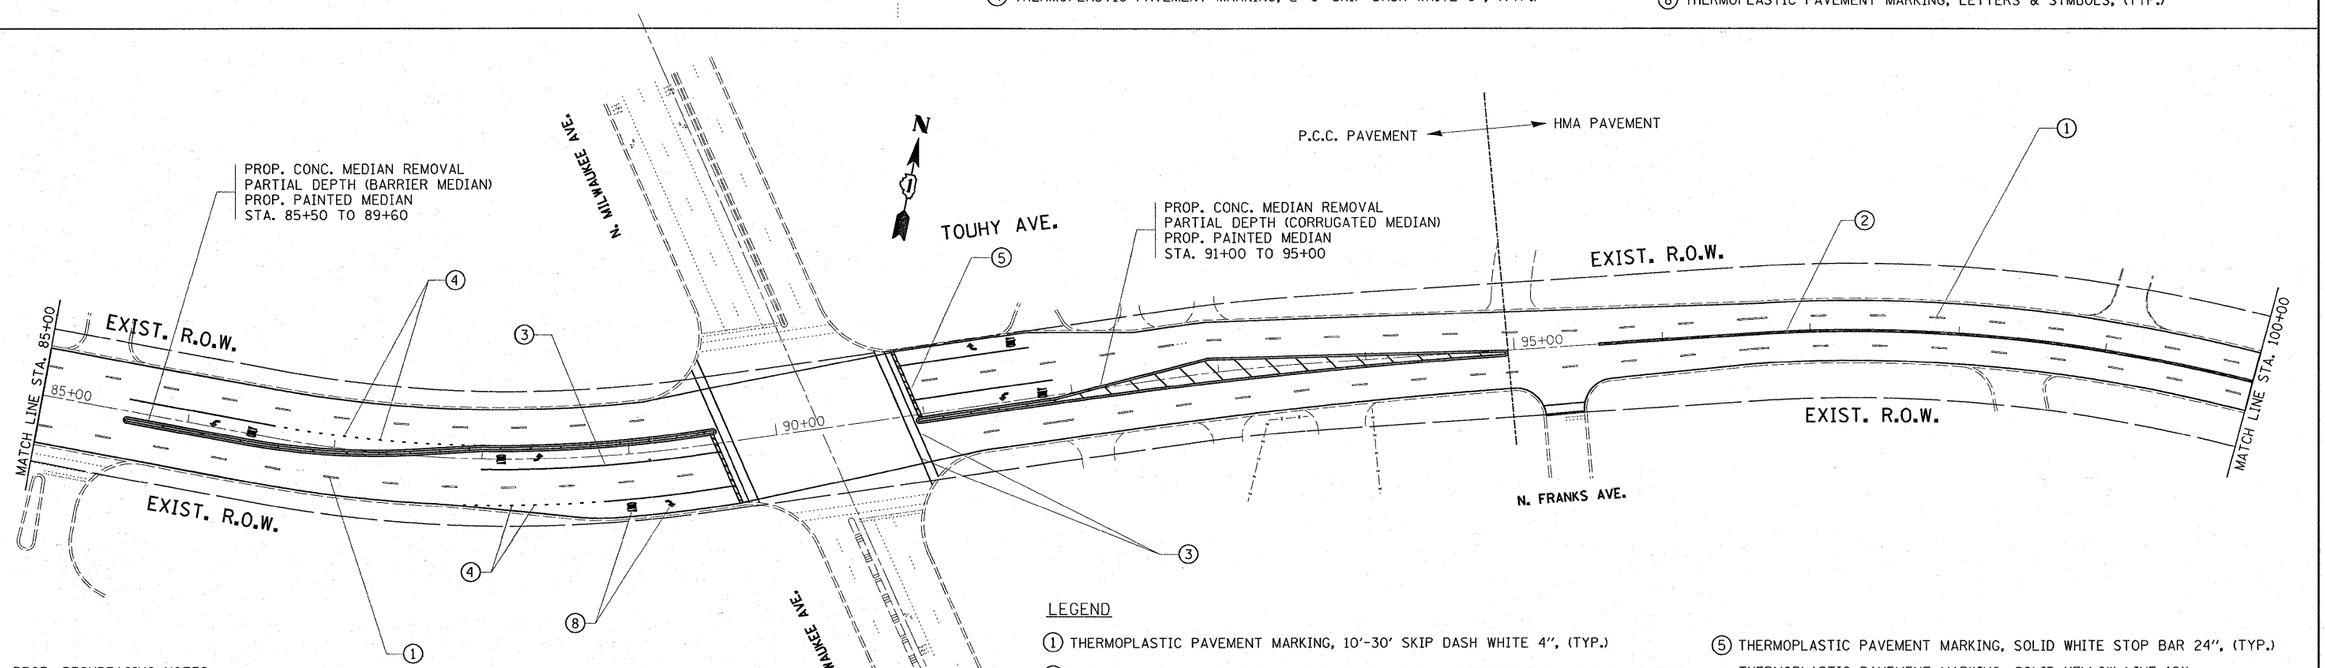

PROP. RESURFACING NOTES:

HMA SURFACE REMOVAL, 2 1/2" (EXCLUDE STA. 82+72 TO 95+00)
POLYMERIZED HMA SURFACE COURSE, MIX "F", N90, 1 3/4"
POLYMERIZED LEVELING BINDER (MM), IL-4.75, N50, 3/4"

LEGEND

1. THERMOPLASTIC PAVEMENT MARKING, 10'-30' SKIP DASH WHITE 4", (TYP.)
2. THERMOPLASTIC PAVEMENT MARKING, DOUBLE YELLOW CENTERLINE 4", 11" C-C (TYP.)
3. THERMOPLASTIC PAVEMENT MARKING, SOLID WHITE 6", (TYP.)
4. THERMOPLASTIC PAVEMENT MARKING, 2'-6' SKIP DASH WHITE 6", (TYP.)
5. THERMOPLASTIC PAVEMENT MARKING, SOLID WHITE STOP BAR 24", (TYP.)
6. THERMOPLASTIC PAVEMENT MARKING, SOLID YELLOW LINE 12", 15' SPACING OR 5 DIAGONALS MINIMUM, (TYP.)
7. THERMOPLASTIC PAVEMENT MARKING, 10'-30' SKIP DASH YELLOW 4", (TYP.)
8. THERMOPLASTIC PAVEMENT MARKING, LETTERS & SYMBOLS, (TYP.)

FILE NAME = c:\pw_work\PWIDOT\KELLERS\dms89422\D107909-sht-plan.dgn	USER NAME = kellers	DESIGNED -	REVISED -	STATE OF ILLINOIS DEPARTMENT OF TRANSPORTATION	TOUHY AVE. (N.W. HWY TO CENTRAL AVE.) EXISTING AND PROPOSED ROADWAY AND PAVEMENT MARKING PLAN	F.A.P. RTE.	SECTION	COUNTY	TOTAL SHEETS / SHEET NO.
		DRAWN -	REVISED -			341.375	2326.1RS-1	COOK	30 / 10
	PLOT SCALE = 50.0000 ' / IN.	CHECKED -	REVISED -					CONTRACT NO. 60F48	
	PLOT DATE = 2/2/2009	DATE -	REVISED -		SCALE: 1" = 50' SHEET NO. OF SHEETS STA. TO STA.	FED. ROAD DIST. NO.	ILLINOIS	FED. AID PROJECT	