TRAFFIC SIGNAL PLAN LEGEND

	PROPOSED	EXISTING
CONTROLLER	⊠	⊠
SERVICE INSTALLATION	⊞	⊟
SIGNAL HEAD	→	▷
SIGNAL HEAD WITH BACKPLATE	+→	+▷
SIGNAL HEAD, PEDESTRIAN	⊣	⊐
SIGNAL POST	●	○
MAST ARM ASSEMBLY AND POLE, STEEL	●—	○—
MAST ARM ASSEMBLY AND POLE, ALUMINUM	◗—	◗—
COMMON TRENCH	CT	
UNIT DUCT	UD	
HANDHOLE	◪	◪
HEAVY DUTY HANDHOLE	[H]	
DOUBLE HANDHOLE	◪◪	◪◪
G.S. CONDUIT IN TRENCH OR PUSHED	—	—
PEDESTRIAN PUSH BUTTON DETECTOR		
DETECTOR LOOP	□	⬚
CAST IRON JUNCTION BOX	⊖	⊖"E"
EMERGENCY VEHICLE SYSTEM DETECTOR	◢	◢
CONFIRMATION BEACON	◢●	◢
SIGNAL HEAD OPTICALLY PROGRAMMED	→"P"	▷"P"
CONDUIT SPLICE	—⊸—	●—
WOOD POLE	⊗	⊗"E"
RACEWAY FOR MAGNETIC DETECTOR, TYPE I OR TYPE II	▭	"E"
VEHICLE DETECTOR, NON COMPENSATED MAGNETIC TYPE	▬	▯"E"
RAILROAD CONTROL CABINET	⊠	⊠"E"

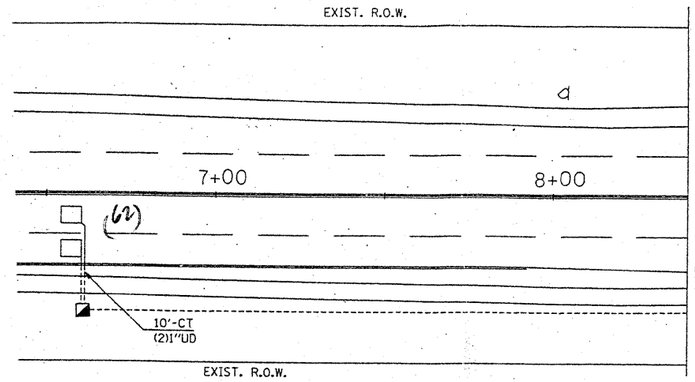

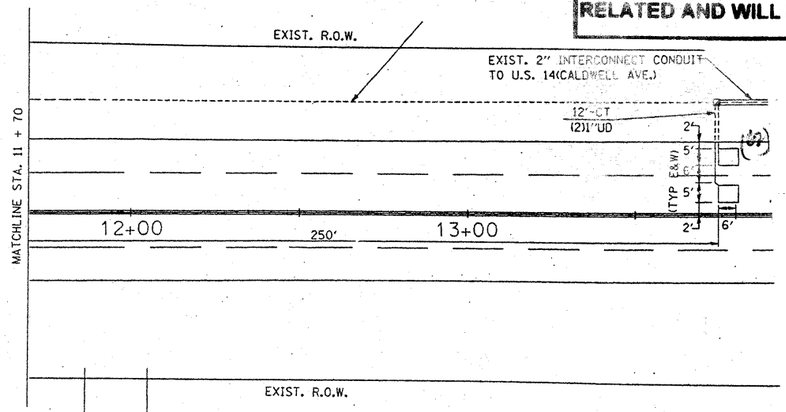

NOTE:

THIS PLAN IS FOR THE PURPOSE OF REPLACING THE DETECTOR LOOPS ONLY. ALL OTHER INFORMATION SHOWN IS NOT RELATED AND WILL BE DISREGARDED.

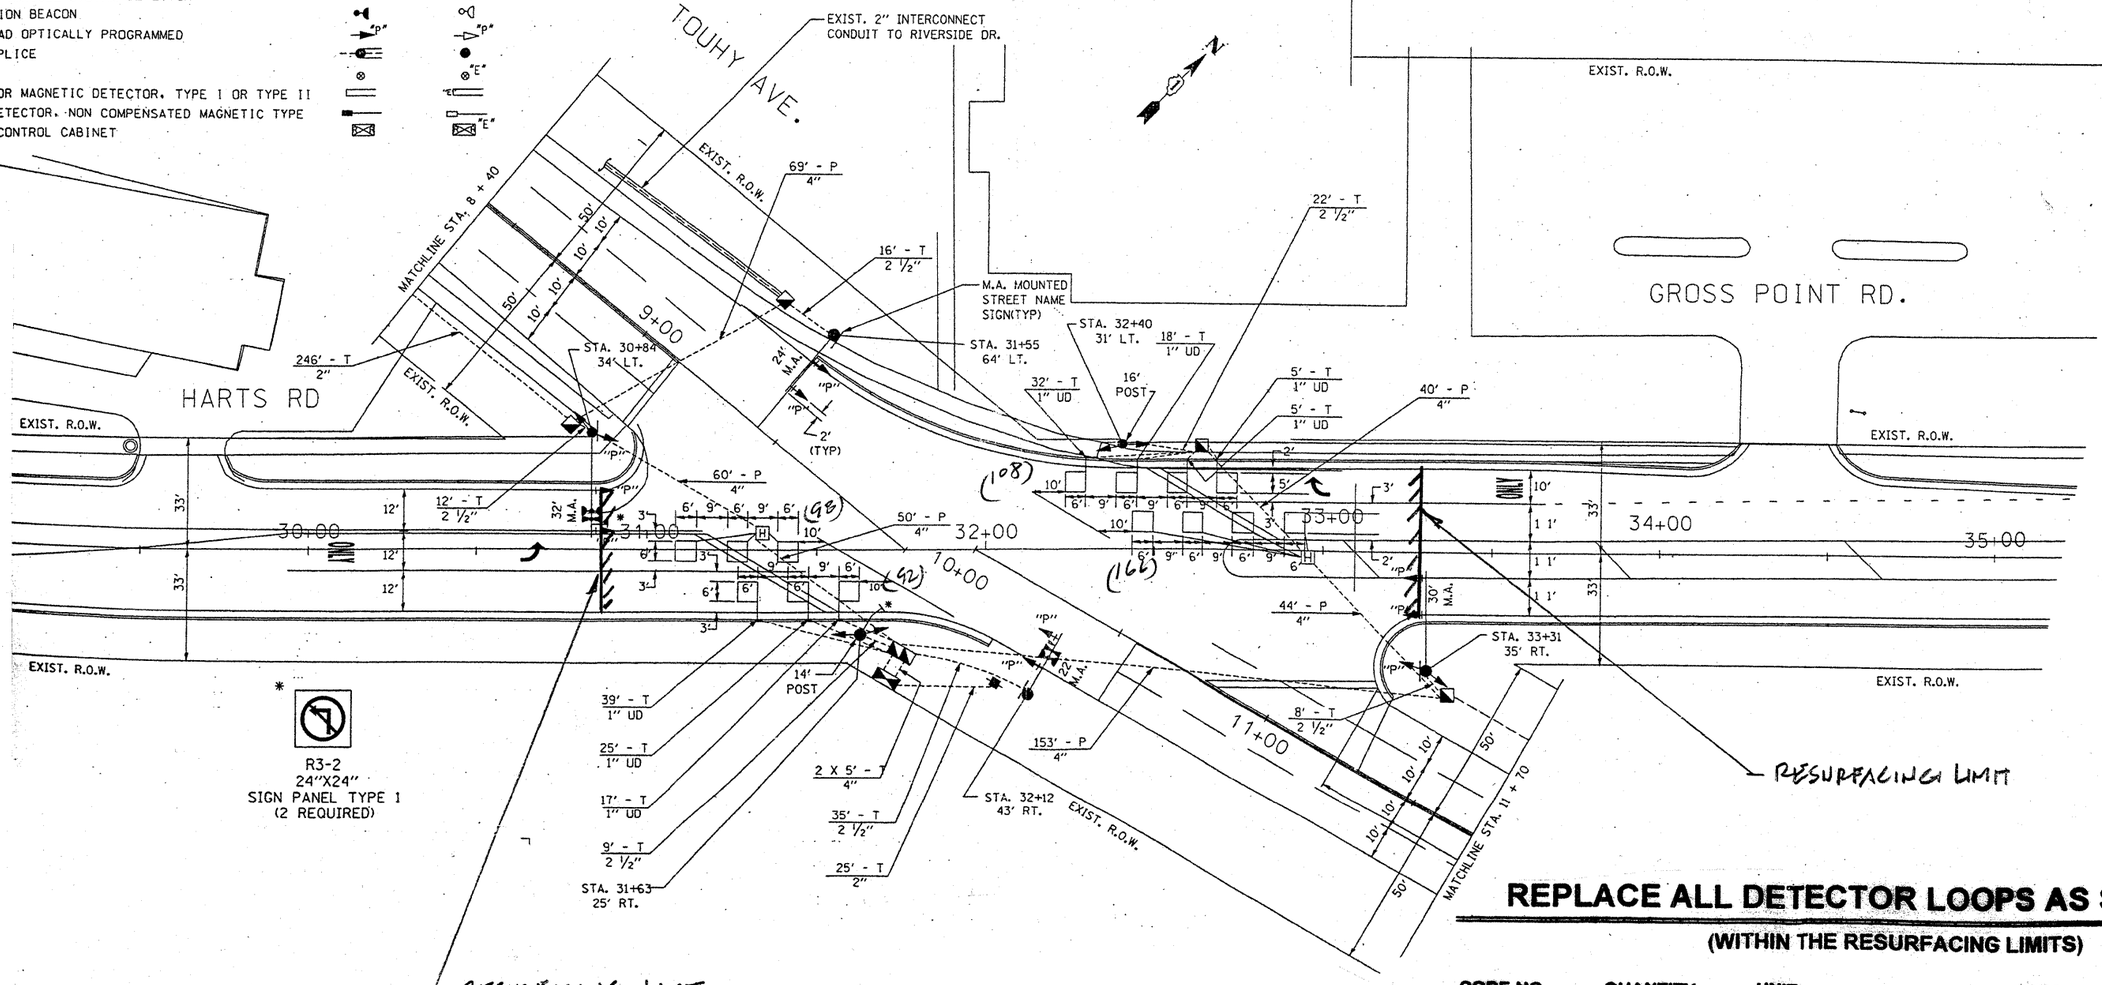

R3-2
24"X24"
SIGN PANEL TYPE 1
(2 REQUIRED)

REPLACE ALL DETECTOR LOOPS AS SHOWN

(WITHIN THE RESURFACING LIMITS)

CODE NO.	QUANTITY	UNIT	ITEM
86600600	588	Foot	Detector Loop Replacement

FILE NAME = c:\projects\traffic\070022\il68@forestway.dgn	USER NAME = kanthaphixaybc	DESIGNED -	REVISED -
		DRAWN -	REVISED -
	PLOT SCALE = 40.0000 ' / IN.	CHECKED -	REVISED -
	PLOT DATE = 10/5/2007	DATE -	REVISED -

STATE OF ILLINOIS
DEPARTMENT OF TRANSPORTATION

TOUHY AVENUE @ GROSS POINT RD.

SCALE: | SHEET NO. OF SHEETS | STA. TO STA.

F.A.P. RTE.	SECTION	COUNTY	TOTAL SHEETS	SHEET NO.
341	2326 IRM	COOK	30	15
		CONTRACT NO.		
FED. ROAD DIST. NO.	ILLINOIS	FED. AID PROJECT		

il68@forestway.dgn 10/5/2007 12:29:13 PM User=kanthaphixaybc