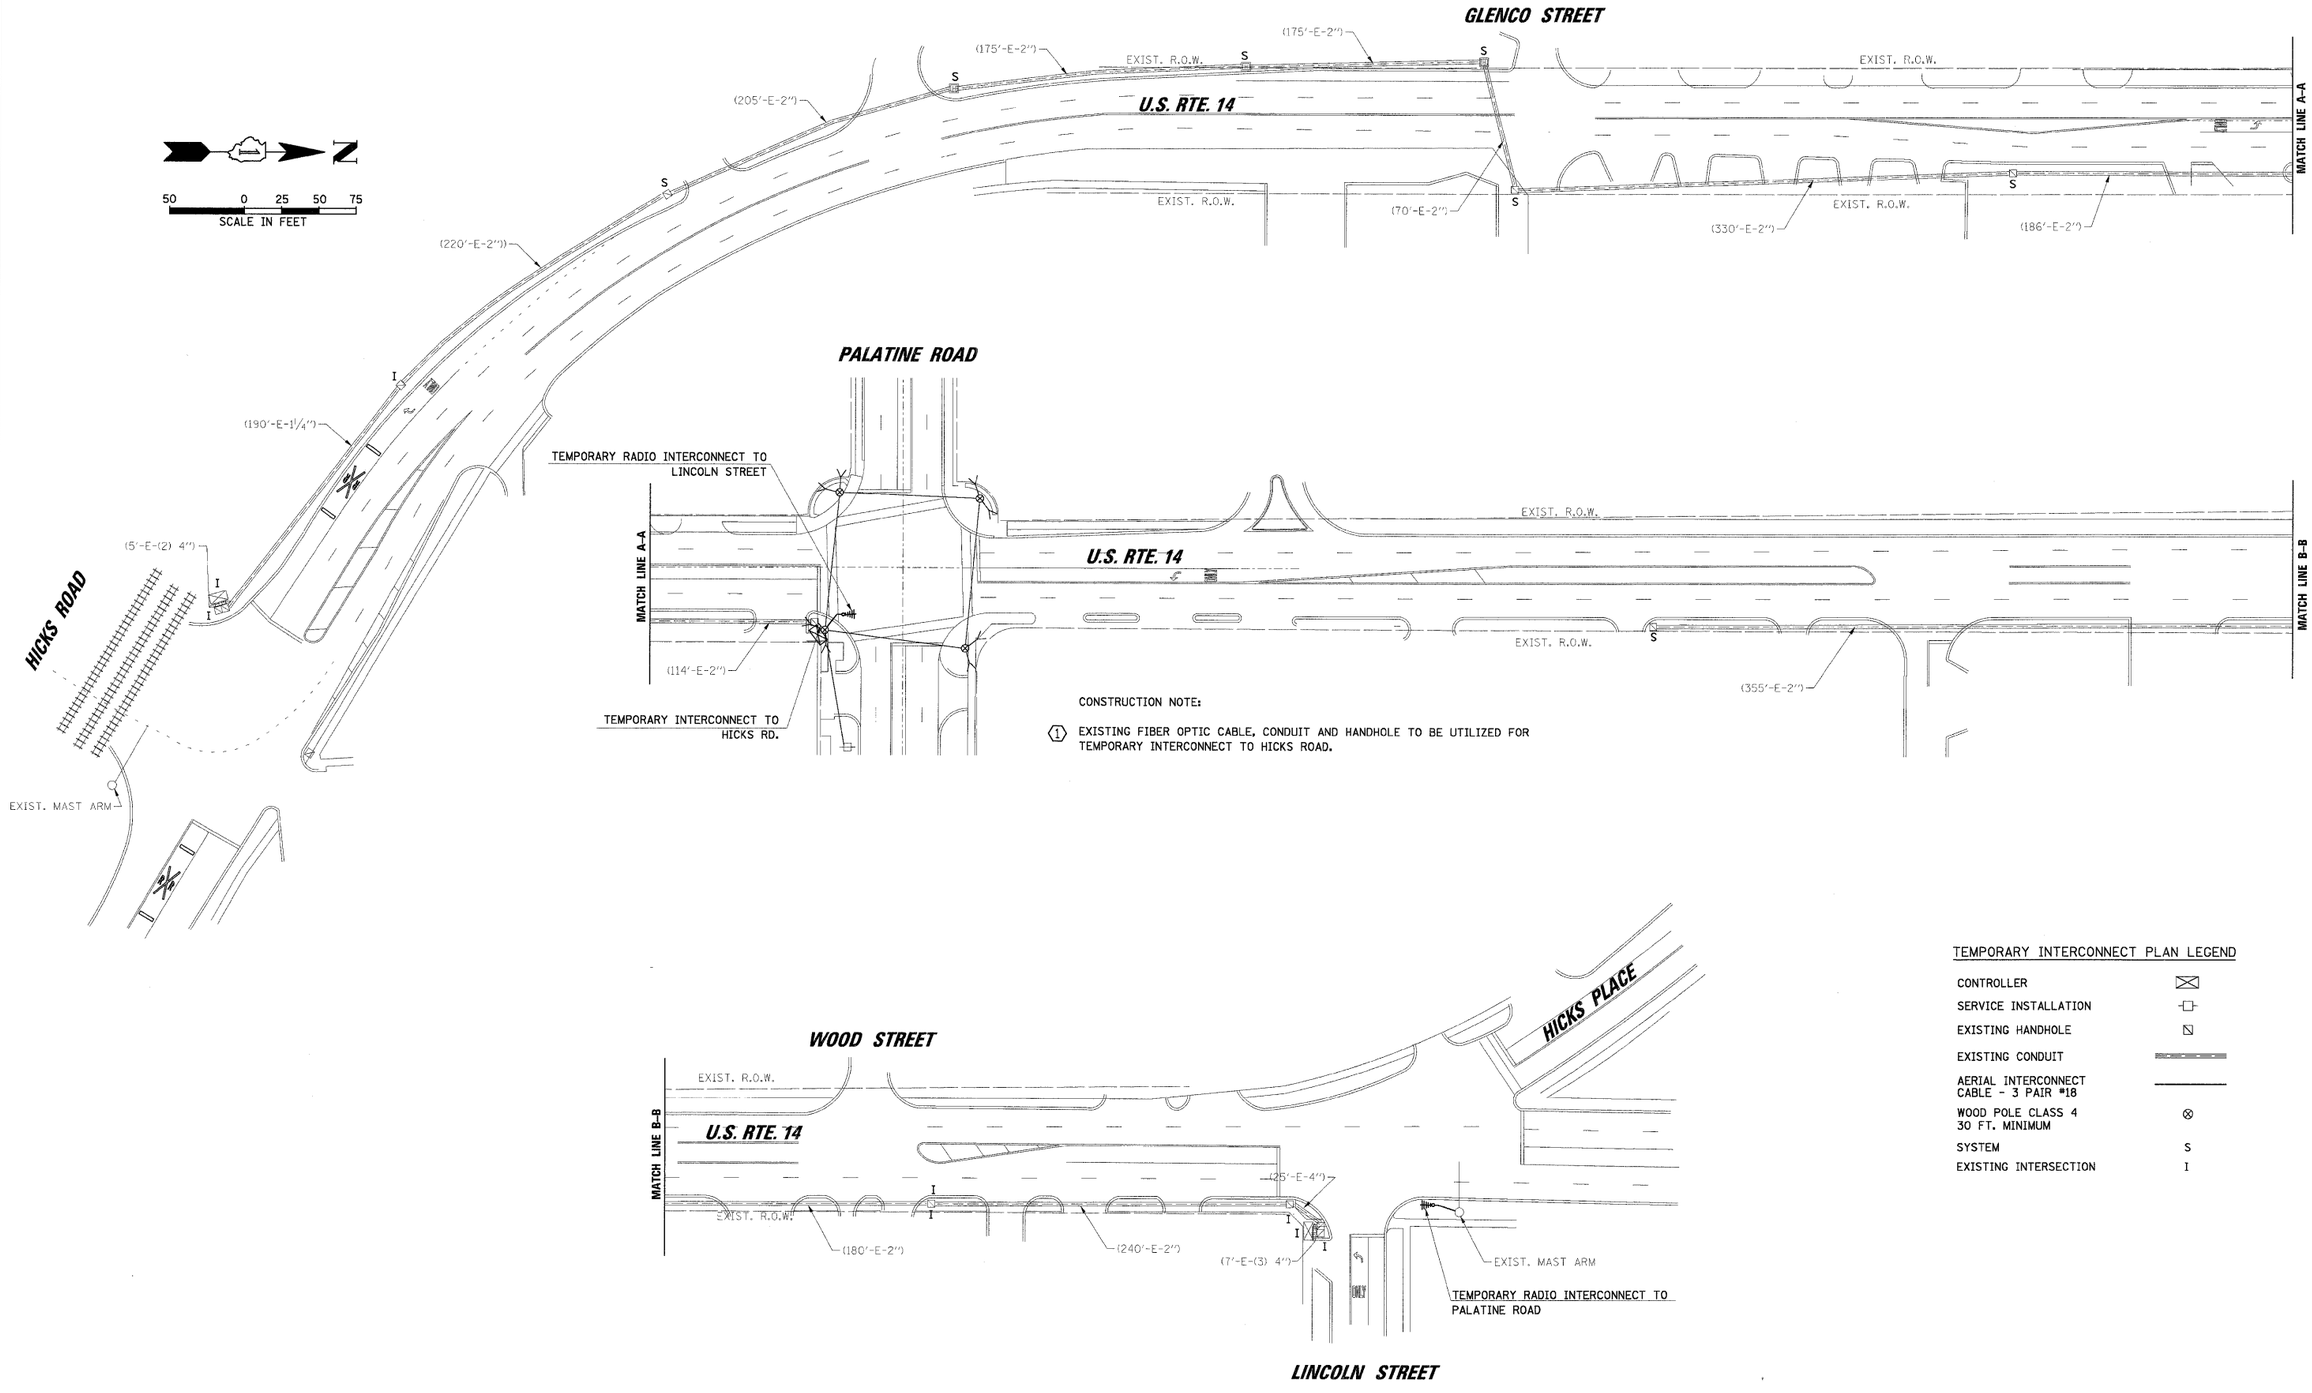

CHRISTOPHER B. BURKE ENGINEERING LTD.
9575 West Higgins Road, Suite 600
Rosemont, Illinois 60018
(847) 823-0500

PLAN: SURVEYED / PLOTTED / ALIGNMENT CHECKED / RT. OF WAY CHECKED / CADD FILE NAME / NOTE BOOK NO. / BY / DATE

PROFILE: SURVEYED / PLOTTED / GRADES CHECKED / B.M. NOTED / STRUCTURE NOTATNS CHKD / NOTE BOOK NO. / BY / DATE

N:\Idot\080040\Task 5- EE Northwest Cook Safety\Traffic\INT-Tmp-US14.dgn

FILE NAME = ...\Traffic\INT-Tmp-US14.dgn	USER NAME = FPACIONE	DESIGNED - ABR	REVISED -	STATE OF ILLINOIS DEPARTMENT OF TRANSPORTATION	TEMPORARY INTERCONNECT PLAN U.S. RTE. 14 FROM HICKS ROAD TO LINCOLN STREET	F.A.P. RTE.	SECTION	COUNTY	TOTAL SHEETS / SHEET NO.
		DRAWN - FPB / FCP	REVISED -			VAR	2009-007-TS	COOK	30 / 18
	PLOT SCALE = 50'	CHECKED - MJT	REVISED -			CONTRACT NO. 60G03			
	PLOT DATE = 1/22/2009	DATE -	REVISED -		SCALE: 1"= 50' / SHEET NO. OF SHEETS / STA. TO STA.	FED. ROAD DIST. NO.	ILLINOIS	FED. AID PROJECT	