F.A.I. RTE.	SECTION	COUNTY	TOTAL SHEETS	SHEET NO.
57	2021.1B-R	COOK	101	035
STA.		TO STA.		
FED. ROAD DIST. NO. 1	ILLINOIS	FED. AID PROJECT		

CONTRACT NO. 62532

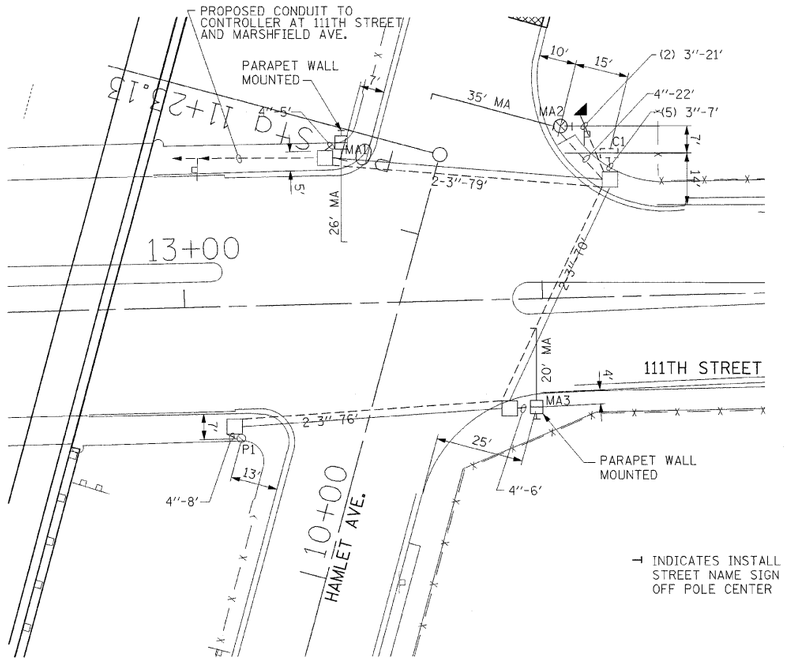

FOUNDATION AND CONDUIT PLAN
1" = 20'

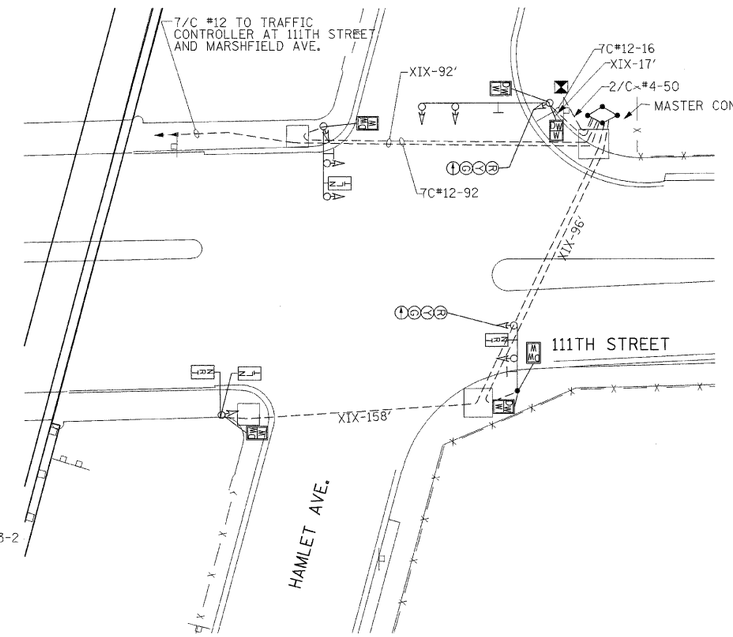

SIGNAL AND CABLE PLAN
SCALE : NONE

⊣ INDICATES INSTALL D3-2 STREET NAME SIGN 5' OFF POLE CENTER

N

NOTES:

1. CONTRACTOR TO CONTACT ALL UTILITIES PRIOR TO EXCAVATION FOR EXACT LOCATION OF THEIR UNDERGROUND FACILITIES.
2. MINIMUM DISTANCE OF 3 FEET IS DESIRABLE FROM CURB FACE TO POLE/PEDESTAL CENTERLINE.
3. ALL FOUNDATIONS IN SIDEWALK TO BE INSTALLED PER DRAWING #828, #837 AND 854.
4. MOUNT ALL PEDESTRIAN SIGNALS BELOW TRAFFIC SIGNALS WHERE APPLICABLE.
5. ALL TRAFFIC SIGNALS TO BE 12" LED AND PEDESTRIAN SIGNALS TO BE 16" LED.
6. FOR CODE SEE DRAWING # 826.

POST ARM & CONTROLLER DATA		
NO	STATION OFFSET	DESCRIPTION
MA1	13+40.03, 45.41'LT	POLE, CITY STEEL, ANCHOR BASE, 34'-6", 26' M.A.
MA2	14+06.2, 48.4' LT	POLE, CITY STEEL, ANCHOR BASE, 34'-6", 35' M.A.
MA3	13+97.5, 30.2' RT	POLE, CITY STEEL, ANCHOR BASE, 34'-6", 20' M.A.
P1	13+15, 36.9' RT	POLE, CITY STEEL, ANCHOR BASE, 32'-6"
C1	14+19.6, 40.5' LT	MASTER TRAFFIC CONTROLLER, TYPE "P" CABINET

LEGEND:

B - BREAK DOWN CONTROLLER FOUNDATION (1)
C - REMOVE TRAFFIC SIGNALS (11)
D - REMOVE PEDESTRIAN "WALK/DON'T WALK" SIGNAL (6)
E - REMOVE M.A. ASSEMBLY (4)
F - REMOVE ILLUMINATED NO RIGHT TURN SIGN (2)
G - REMOVE ILLUMINATED NO LEFT TURN SIGN (2)
H - REMOVE CONTROLLER AND POST (1)
J - EXISTING CONDUIT TO REMAIN
K - REMOVE CABLES AS SHOWN: 2/C #4-56', X-224, XIX-325

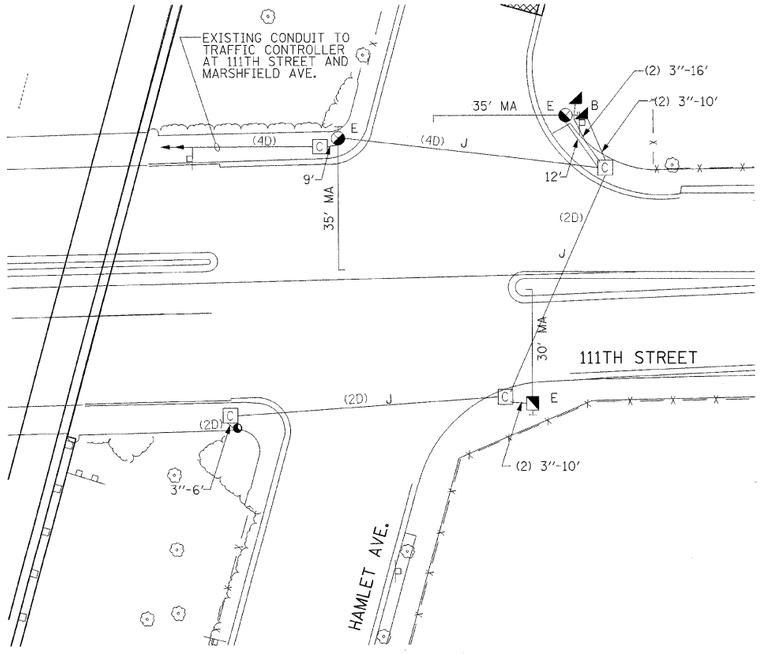

FOUNDATION REMOVAL PLAN
SCALE : NONE

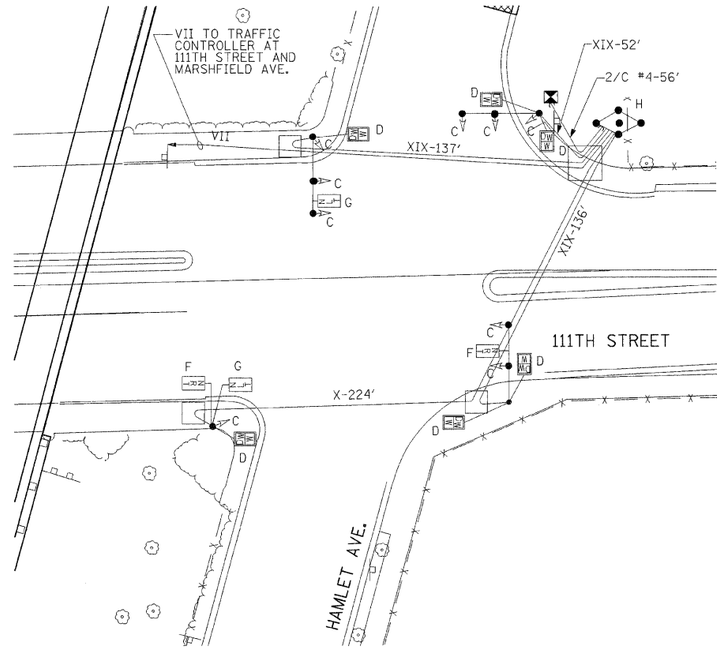

SIGNAL AND CABLE REMOVAL PLAN
SCALE : NONE

REVISIONS	
NAME	DATE

DATE	REVISION

WORK ORDER NO. _____ DATE _____
COST ALLOCATION ACCOUNT _____
APPROPRIATION ACCOUNT MATERIAL _____ LABOR _____

F.A.I. ROUTE 57 (INTERSTATE 57)
111th ST. CONTRACT

TRAFFIC SIGNAL PLAN
111TH STREET AND HAMLET AVE.

CITY OF CHICAGO
DEPT. OF STREETS AND SANITATION
BUREAU OF ELECTRICITY
DIVISION OF ELECTRICAL ENGINEERING

DRAFTSMAN:	CHIEF DRAFTSMAN:	ENGINEER:
SUPERVISING ENGINEER		DRAWING NO.
ENGINEER OF ELECTRICITY		22726
SUPT. OF CONSTRUCTION		
DEPUTY COMMISSIONER		
SIZE:	SCALE: 1" = 20'	DATE: MAY 2003

TS-3

ILLINOIS DEPARTMENT OF TRANSPORTATION
111TH STREET OVER
F.A.I ROUTE 57 (INTERSTATE 57)

TRAFFIC SIGNAL PLAN
111TH STREET AND HAMLET AVE.

SCALE: 1" = 20' DRAWN BY: ACL
DATE: 01/16/09 CHECKED BY: RMW

TENG

TENG & ASSOCIATES, INC.
ENGINEERS/ARCHITECTS/PLANNERS
205 N. MICHIGAN AVE. CHICAGO, IL 60601
TELEPHONE: 312/616-0000

...\MTH ST BORDER.DGN...\PVMOOT5F.DGN...\PVMOOTGJ.DGN...\ALLTOOTF.DGN...\TP00OT4F.DGN...\RDWOOM3BJ.DGN...\RDWOOSVG.DGN...\RDW000.6.DGN...\PVMOOT5F.DGN...
1-16-2009, 2:06:48 T:\DOCUMENT\830860\CIVIL\DGN\EXH01BP.DGN HECHTBR
1 2 