F.A.I. RTE.	SECTION	COUNTY	TOTAL SHEETS	SHEET NO.
57	1920.1B-R	COOK	101	054
STA.		TO STA.		
FED. ROAD DIST. NO. 1	ILLINOIS	FED. AID PROJECT		

CONTRACT NO. 62533

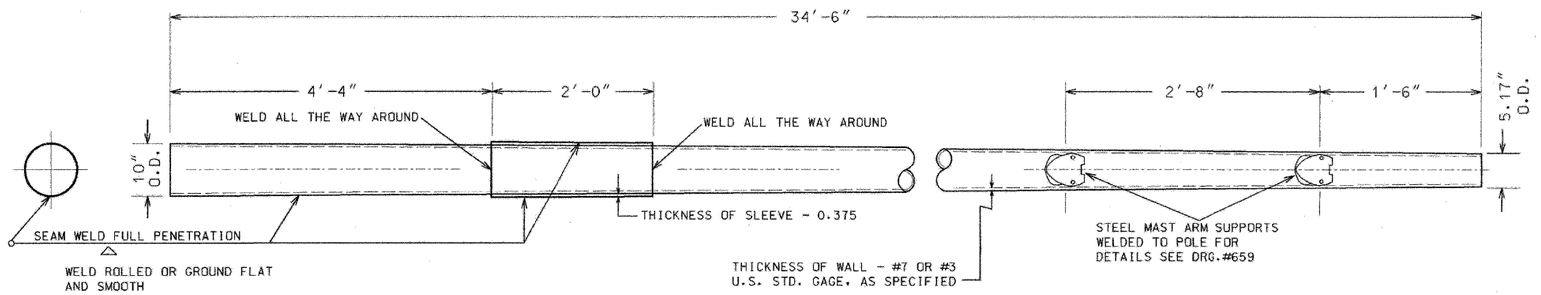

MATERIAL

BOTH THE TUBE AND SLEEVE TO BE STEEL PER SPECIFICATION. TAPER 0.14" PER FOOT
PAINT INSIDE AND OUTSIDE PER SPECIFICATION

34'-6" EMBEDDED TAPERED TUBULAR #7 OR #3 GAUGE STEEL POLE WITH 2 BOLT MAST ARM ATTACHMENTS

CITY OF CHICAGO
DEPT. OF STREETS AND SANITATION
DIVISION OF ELECTRICAL ENGINEERING

REVISED	DRAWN:	CHECKED:	ENGINEER:
A	R. IVY	R. CARTER	R. POOL
B			DWG. NO.
C		ENG. IN CHARGE:	916
D		SUPV. OF CONST.	
E			
F		DEPUTY COMM.	
G			
H	SIZE: 16" x 21"	SCALE:	DATE: 05-14-98

ES-16

REVISIONS	
NAME	DATE

ILLINOIS DEPARTMENT OF TRANSPORTATION
112TH PLACE OVER
F.A.I ROUTE 57 (INTERSTATE 57)

ELECTRICAL STANDARD DETAILS

SCALE:
DRAWN BY: N/A
DATE: 01/16/09
CHECKED BY: N/A

TENG

TENG & ASSOCIATES, INC.
ENGINEERS/ARCHITECTS/PLANNERS
205 N. MICHIGAN AVE. CHICAGO, IL 60601
TELEPHONE: 312/616-0000

..\12TH ST BORDER.DGN
1-16-2009, 3:13:35 T:\DOCUMENT\C50860\CIVIL\DGN\EWH008WED.DGN
HECHTBR