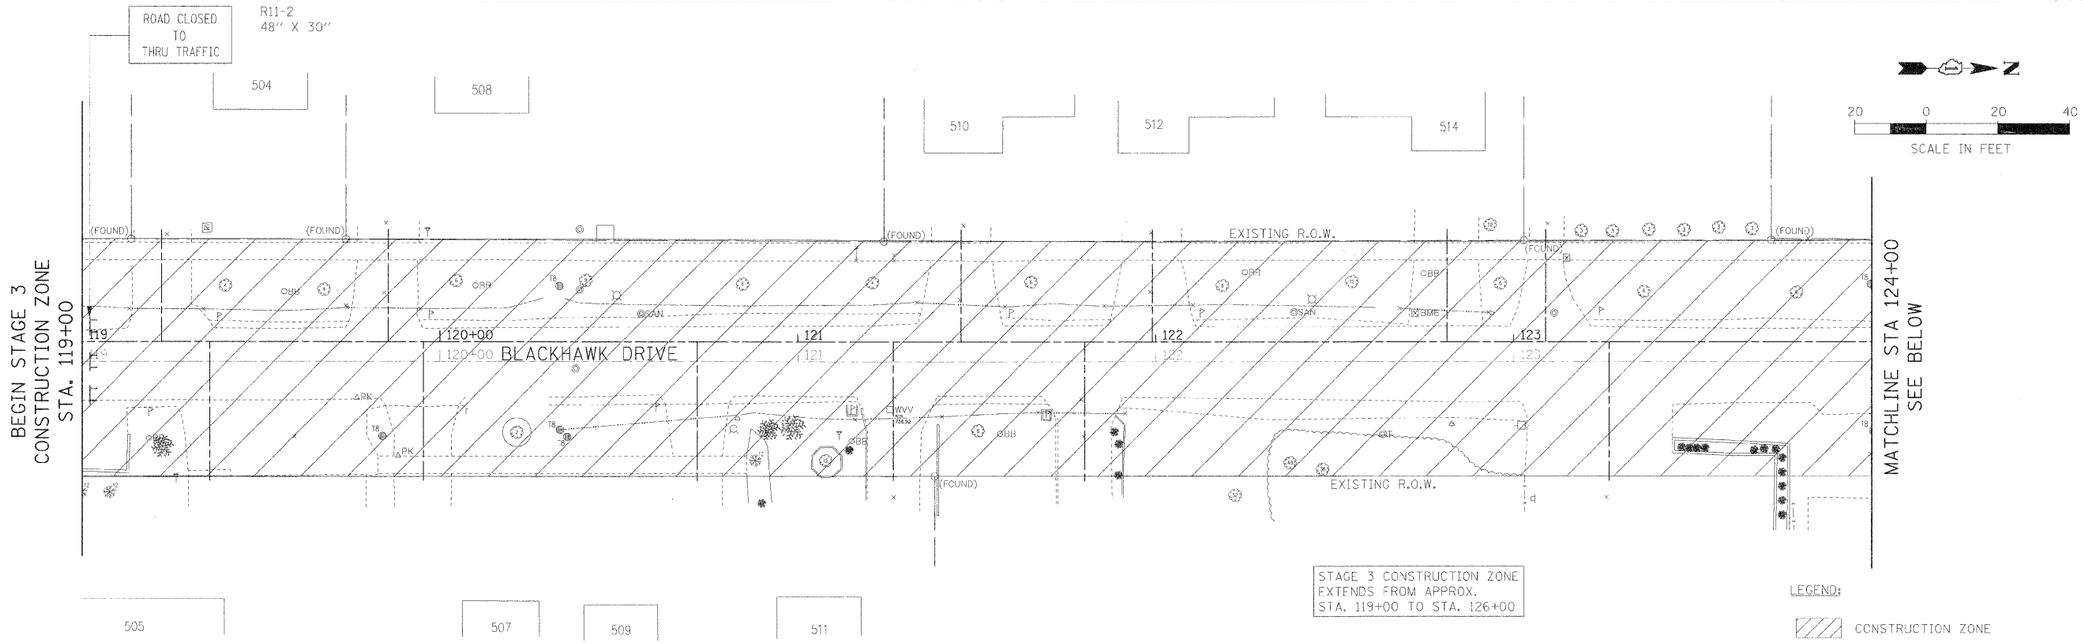

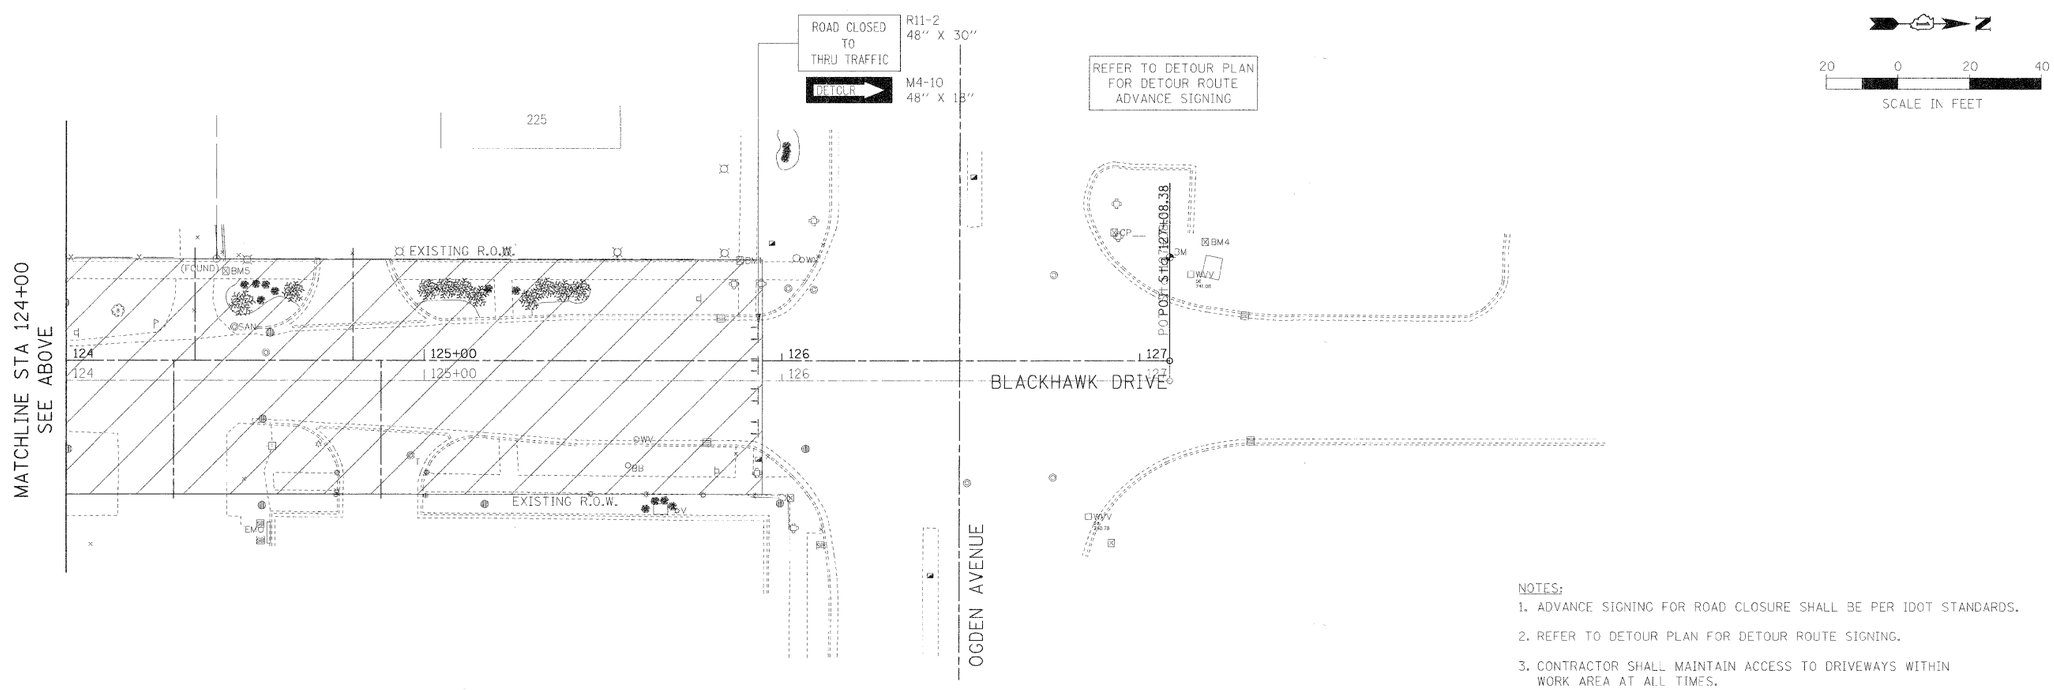

NOTES:

1. ADVANCE SIGNING FOR ROAD CLOSURE SHALL BE PER IDOT STANDARDS.
2. REFER TO DETOUR PLAN FOR DETOUR ROUTE SIGNING.
3. CONTRACTOR SHALL MAINTAIN ACCESS TO DRIVEWAYS WITHIN WORK AREA AT ALL TIMES.

FILE NAME = $FILEL$	USER NAME = $USER$	DESIGNED - JMT	REVISED -	STATE OF ILLINOIS DEPARTMENT OF TRANSPORTATION	MAINTENANCE OF TRAFFIC – STAGE 3	F.A.U RTE.	SECTION	COUNTY	TOTAL SHEETS / SHEET NO.
		DRAWN - JMT	REVISED -			3003	00-00084-00-PV	DUPAGE	112 / 20
	PLOT SCALE = $SCALE$	CHECKED - MAP	REVISED -			BLACKHAWK DR RECONSTRUCTION		CONTRACT NO. 63121	
	PLOT DATE = $DATE$	DATE - 01/02/09	REVISED -		SCALE: 1:20 / SHEET NO. 1 OF 1 SHEETS / STA. 119+00.00 TO STA. 127+08.38	FED. ROAD DIST. NO. 1 ILLINOIS	FED. AID PROJECT		