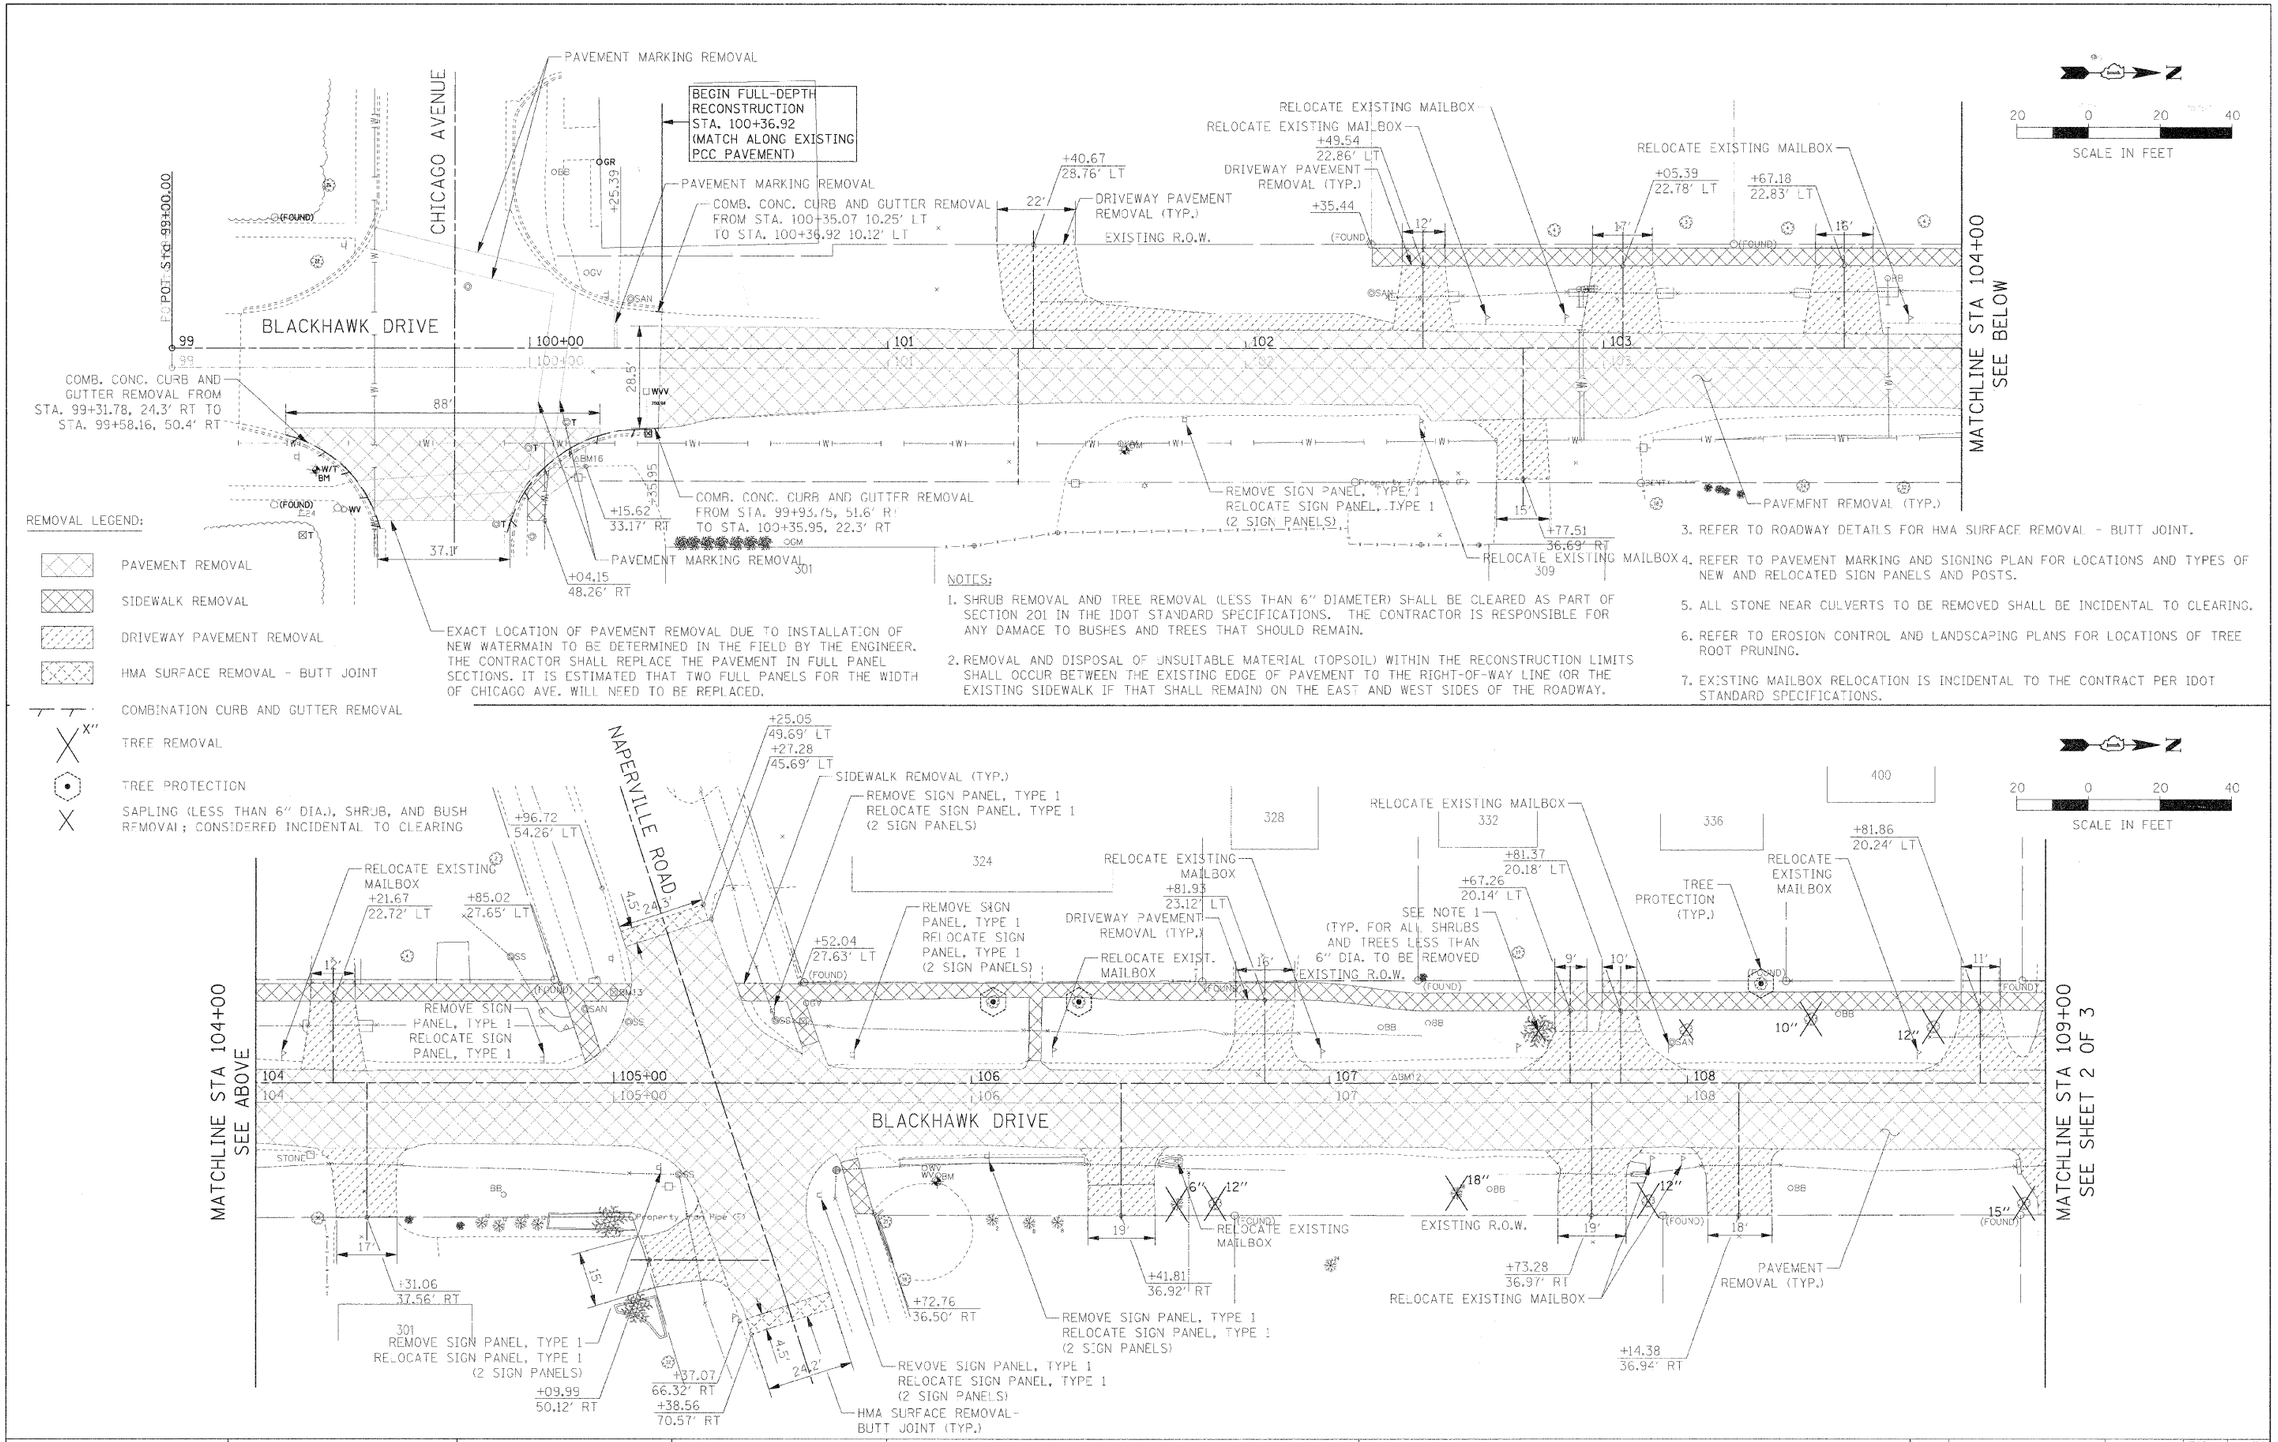

FILE NAME = $FILEL$	USER NAME = $USER$	DESIGNED - JAB	REVISED -
		DRAWN - JAB	REVISED -
	PLOT SCALE = $SCALE$	CHECKED - JMT	REVISED -
	PLOT DATE = $DATE$	DATE - 01/02/09	REVISED -

STATE OF ILLINOIS
DEPARTMENT OF TRANSPORTATION

ROADWAY REMOVAL PLAN

SCALE: 1:20 | SHEET NO. 1 OF 3 SHEETS | STA. 99+00.00 TO STA. 109+00.00

F.A.U RTE.	SECTION	COUNTY	TOTAL SHEETS	SHEET NO.
3003	00-00084-00-PV	DUPAGE	112	21
BLACKHAWK DR RECONSTRUCTION		CONTRACT NO. 63121		
FED. ROAD DIST. NO. 1	ILLINOIS	FED. AID PROJECT		