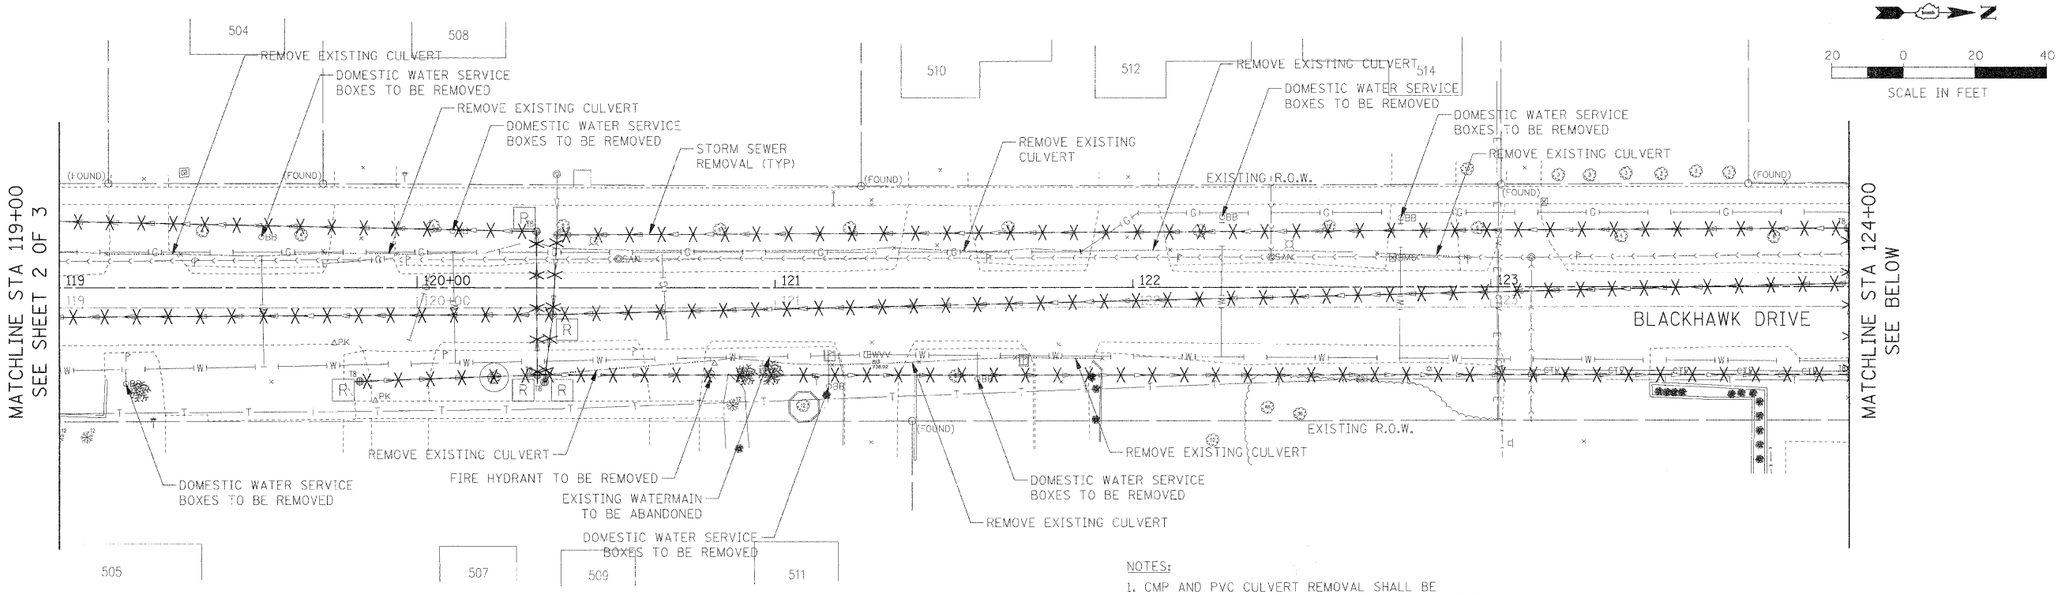

NOTES:

1. CMP AND PVC CULVERT REMOVAL SHALL BE INCLUDED IN CLEARING AND CONSIDERED INCIDENTAL.

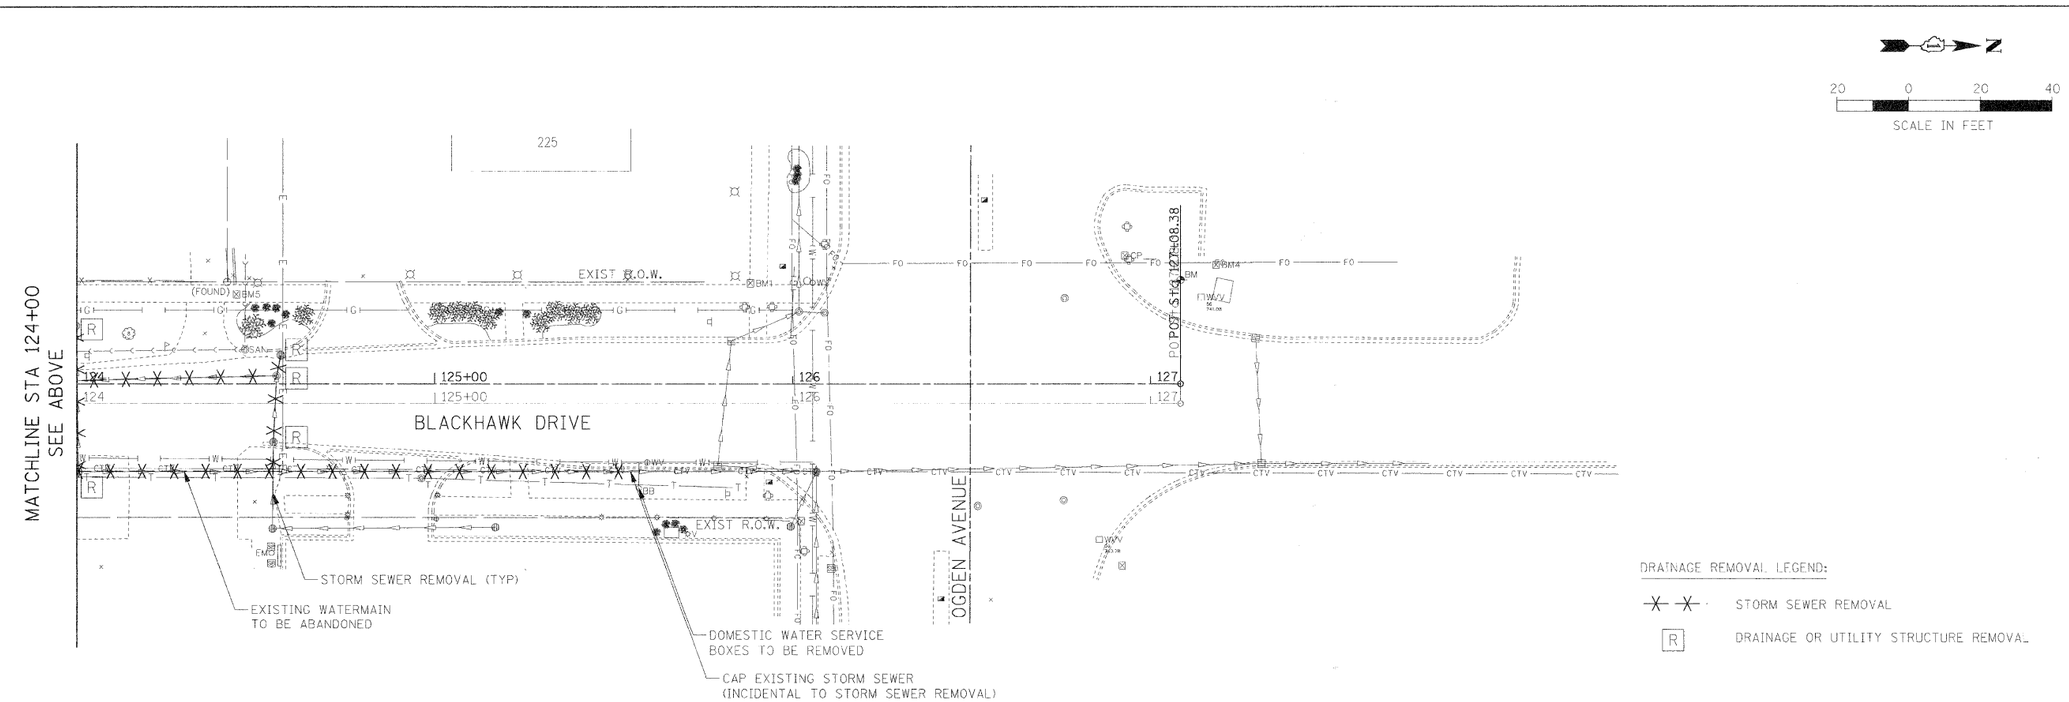

DRAINAGE REMOVAL LEGEND:

-X-X- STORM SEWER REMOVAL

[R] DRAINAGE OR UTILITY STRUCTURE REMOVAL

FILE NAME = $FILEL$	USER NAME = $USER$	DESIGNED - AJB	REVISED -	STATE OF ILLINOIS DEPARTMENT OF TRANSPORTATION	DRAINAGE AND UTILITY REMOVAL PLAN	F.A.U RTE.	SECTION	COUNTY	TOTAL SHEETS / SHEET NO.
		DRAWN - TMC	REVISED -			3003	00-00084-00-PV	DUPAGE	112 / 26
	PLOT SCALE = $SCALE$	CHECKED - CC	REVISED -			BLACKHAWK DR RECONSTRUCTION		CONTRACT NO. 63121	
	PLOT DATE = $DATE$	DATE - 01/02/09	REVISED -		SCALE: 1:20 / SHEET NO. 3 OF 3 SHEETS / STA. 119+00.00 TO STA. 127+08.38	FED. ROAD DIST. NO. 1	ILLINOIS	FED. AID PROJECT	