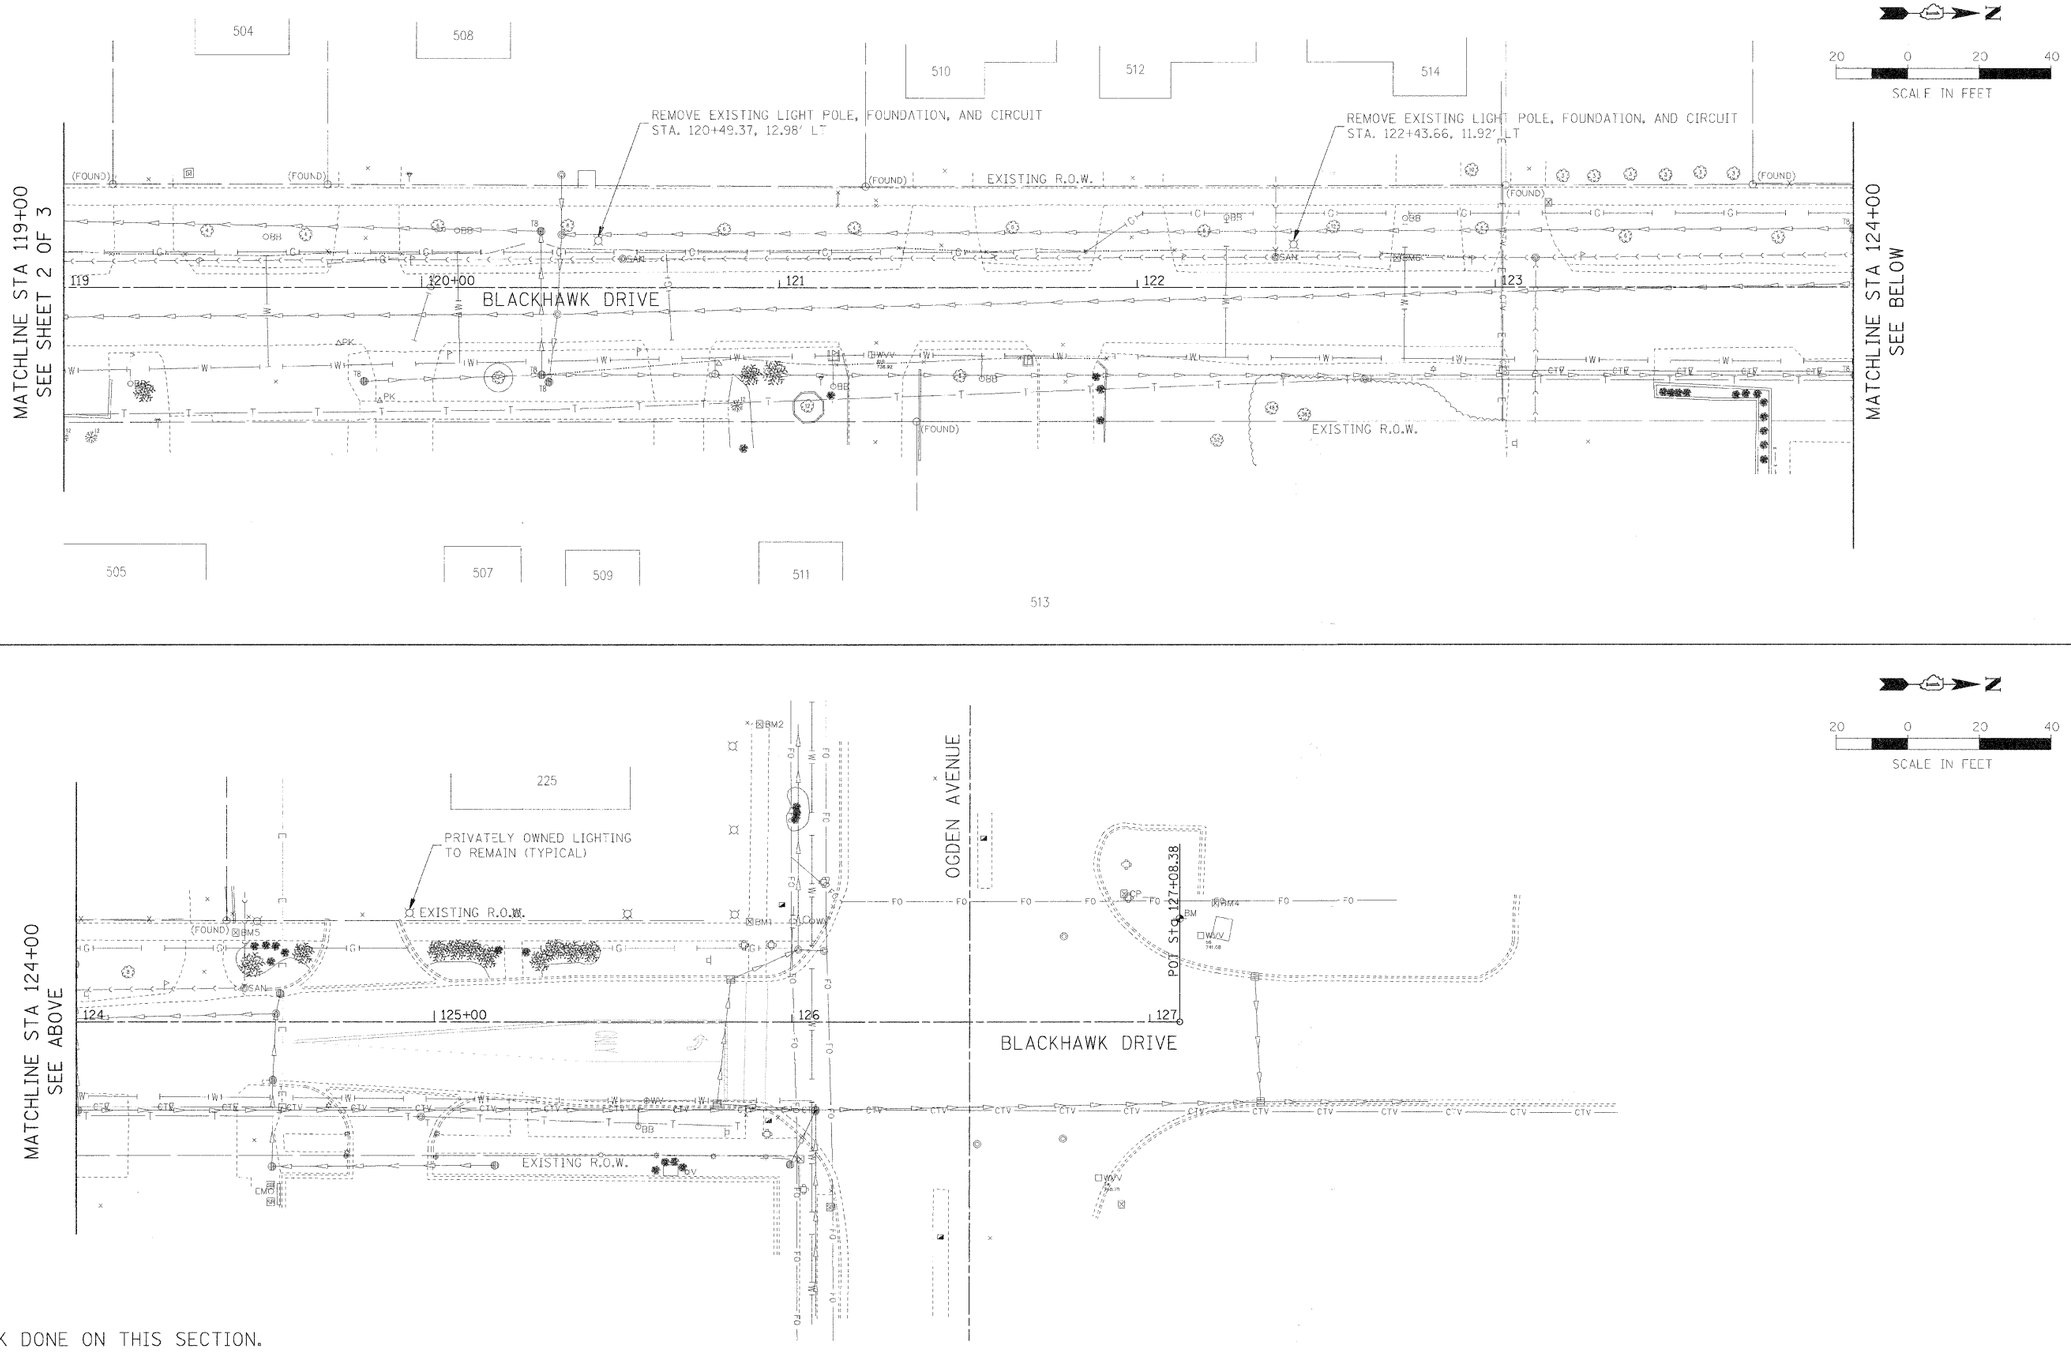

NOTES:

NO WORK DONE ON THIS SECTION.

FILE NAME = $FILE$	USER NAME = $USER$	DESIGNED - FEI	REVISED -	**STATE OF ILLINOIS DEPARTMENT OF TRANSPORTATION**	**LIGHTING DEMOLITION PLAN**			F.A.U RTE.	SECTION	COUNTY	TOTAL SHEETS	SHEET NO.
		DRAWN - JAB	REVISED -					3003	00-00084-00-PV	DUPAGE	112	64
	PLOT SCALE = $SCALE$	CHECKED - MAR	REVISED -						BLACKHAWK DR RECONSTRUCTION		CONTRACT NO. 63121	
	PLOT DATE = $DATE$	DATE - 01/02/09	REVISED -		SCALE: 1:20	SHEET NO. 3 OF 3 SHEETS	STA. 119+00.00 TO STA. 127+08.38		FED. ROAD DIST. NO. 1	ILLINOIS	FED. AID PROJECT	