FINAL SURVEY	SURVEYED	BY	DATE
	ADDED		
NOTE BOOK	TEMPLATE		
	AREAS		
NO.	AREAS CHECKED		

ADDL REMOVAL AND DISPOSAL OF UNSUITABLE MATERIAL

PCC SUBGRADE REPLACEMENT

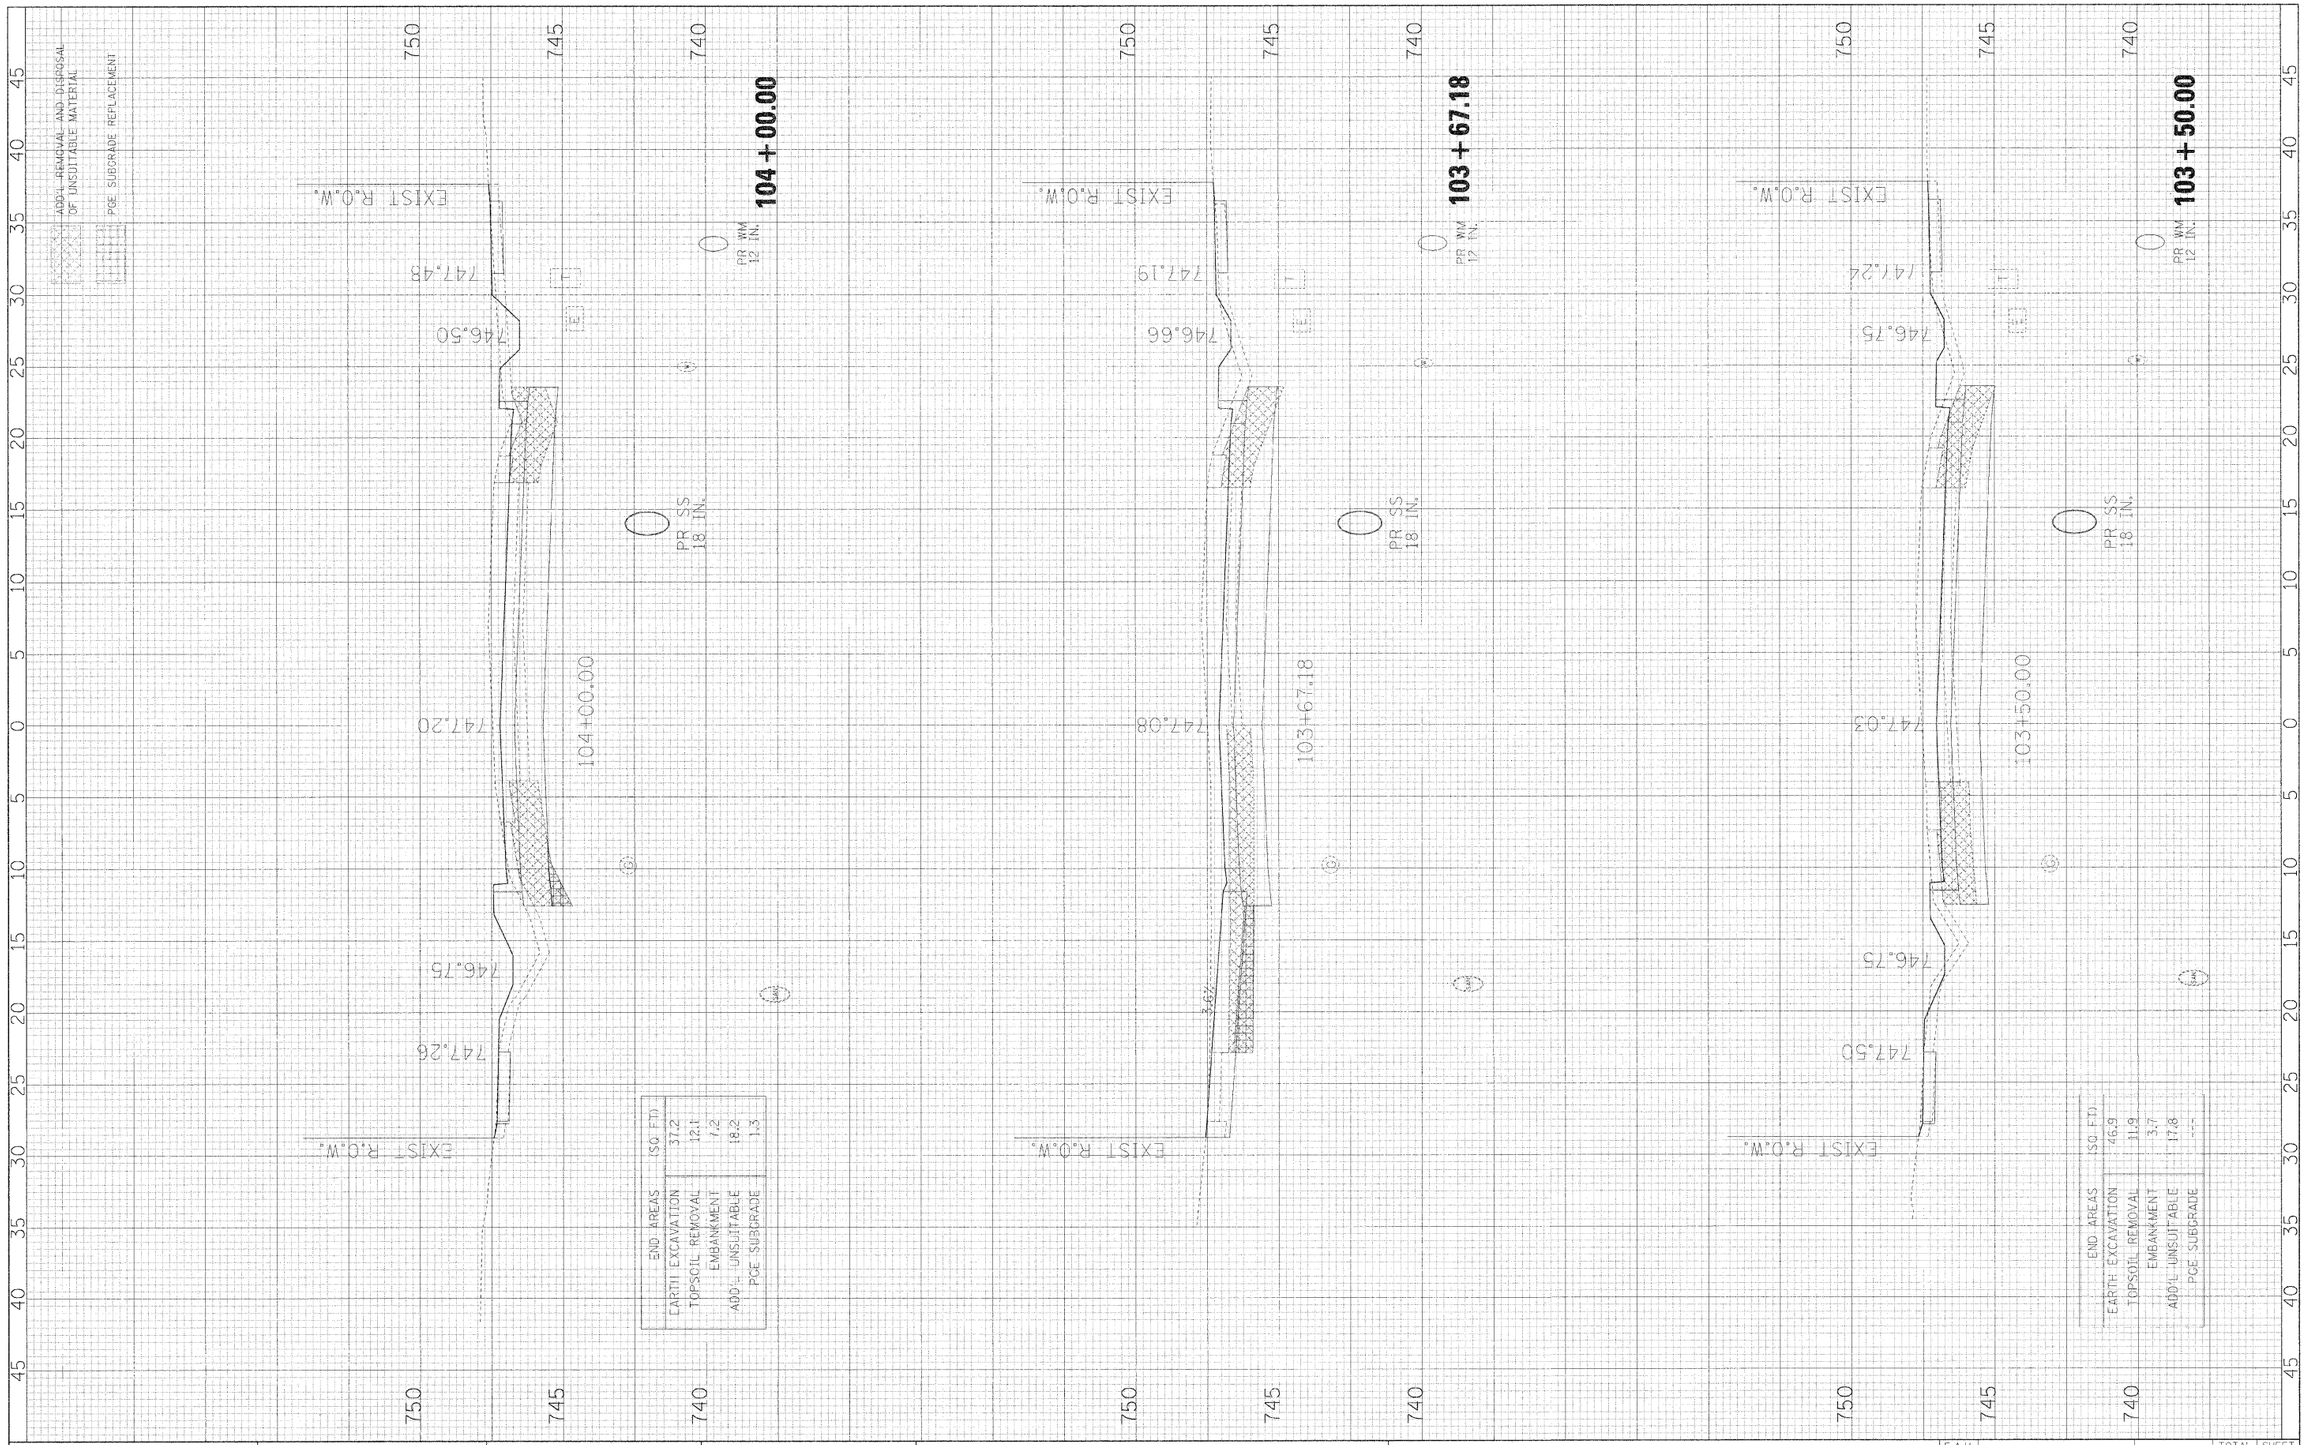

END AREAS	(SQ FT)
EARTH EXCAVATION	37.2
TOPSOIL REMOVAL	12.1
EMBANKMENT	7.2
ADDL UNSUITABLE	18.2
PCC SUBGRADE	1.3

END AREAS	(SQ FT)
EARTH EXCAVATION	46.9
TOPSOIL REMOVAL	31.9
EMBANKMENT	3.7
ADDL UNSUIT ABLE	17.8
PCC SUBGRADE	---

ORIGINAL SURVEY	SURVEYED	BY	DATE
	ADDED		
NOTE BOOK	TEMPLATE		
	AREAS		
NO.	AREAS CHECKED		

FILE NAME = #FILEL#	USER NAME = #USER#	DESIGNED - JMT	REVISED -
		DRAWN - JMT	REVISED -
	PLOT SCALE = #SCALE#	CHECKED - AJB	REVISED -
	PLOT DATE = #DATE#	DATE - 01/02/09	REVISED -

STATE OF ILLINOIS
DEPARTMENT OF TRANSPORTATION

BLACKHAWK DRIVE CROSS SECTIONS

SCALE: 1H:2V | SHEET NO. 5 OF 34 SHEETS | STA. 103+50.00 TO STA. 104+00.00

F.A.U RTE.	SECTION	COUNTY	TOTAL SHEETS	SHEET NO.
3003	00-00084-00-PV	DUPAGE	112	83
	BLACKHAWK DR RECONSTRUCTION	CONTRACT NO. 63121		
	FED. ROAD DIST. NO. 1 ILLINOIS	FED. AID PROJECT		