FINAL SURVEY	SURVEYED	BY	DATE
	PLOTTED		
NOTE BOOK	TEMPLATE		
NO.	AREAS		
	AREAS CHECKED		

ORIGINAL SURVEY	SURVEYED	BY	DATE
	PLOTTED		
NOTE BOOK	TEMPLATE		
NO.	AREAS		
	AREAS CHECKED		

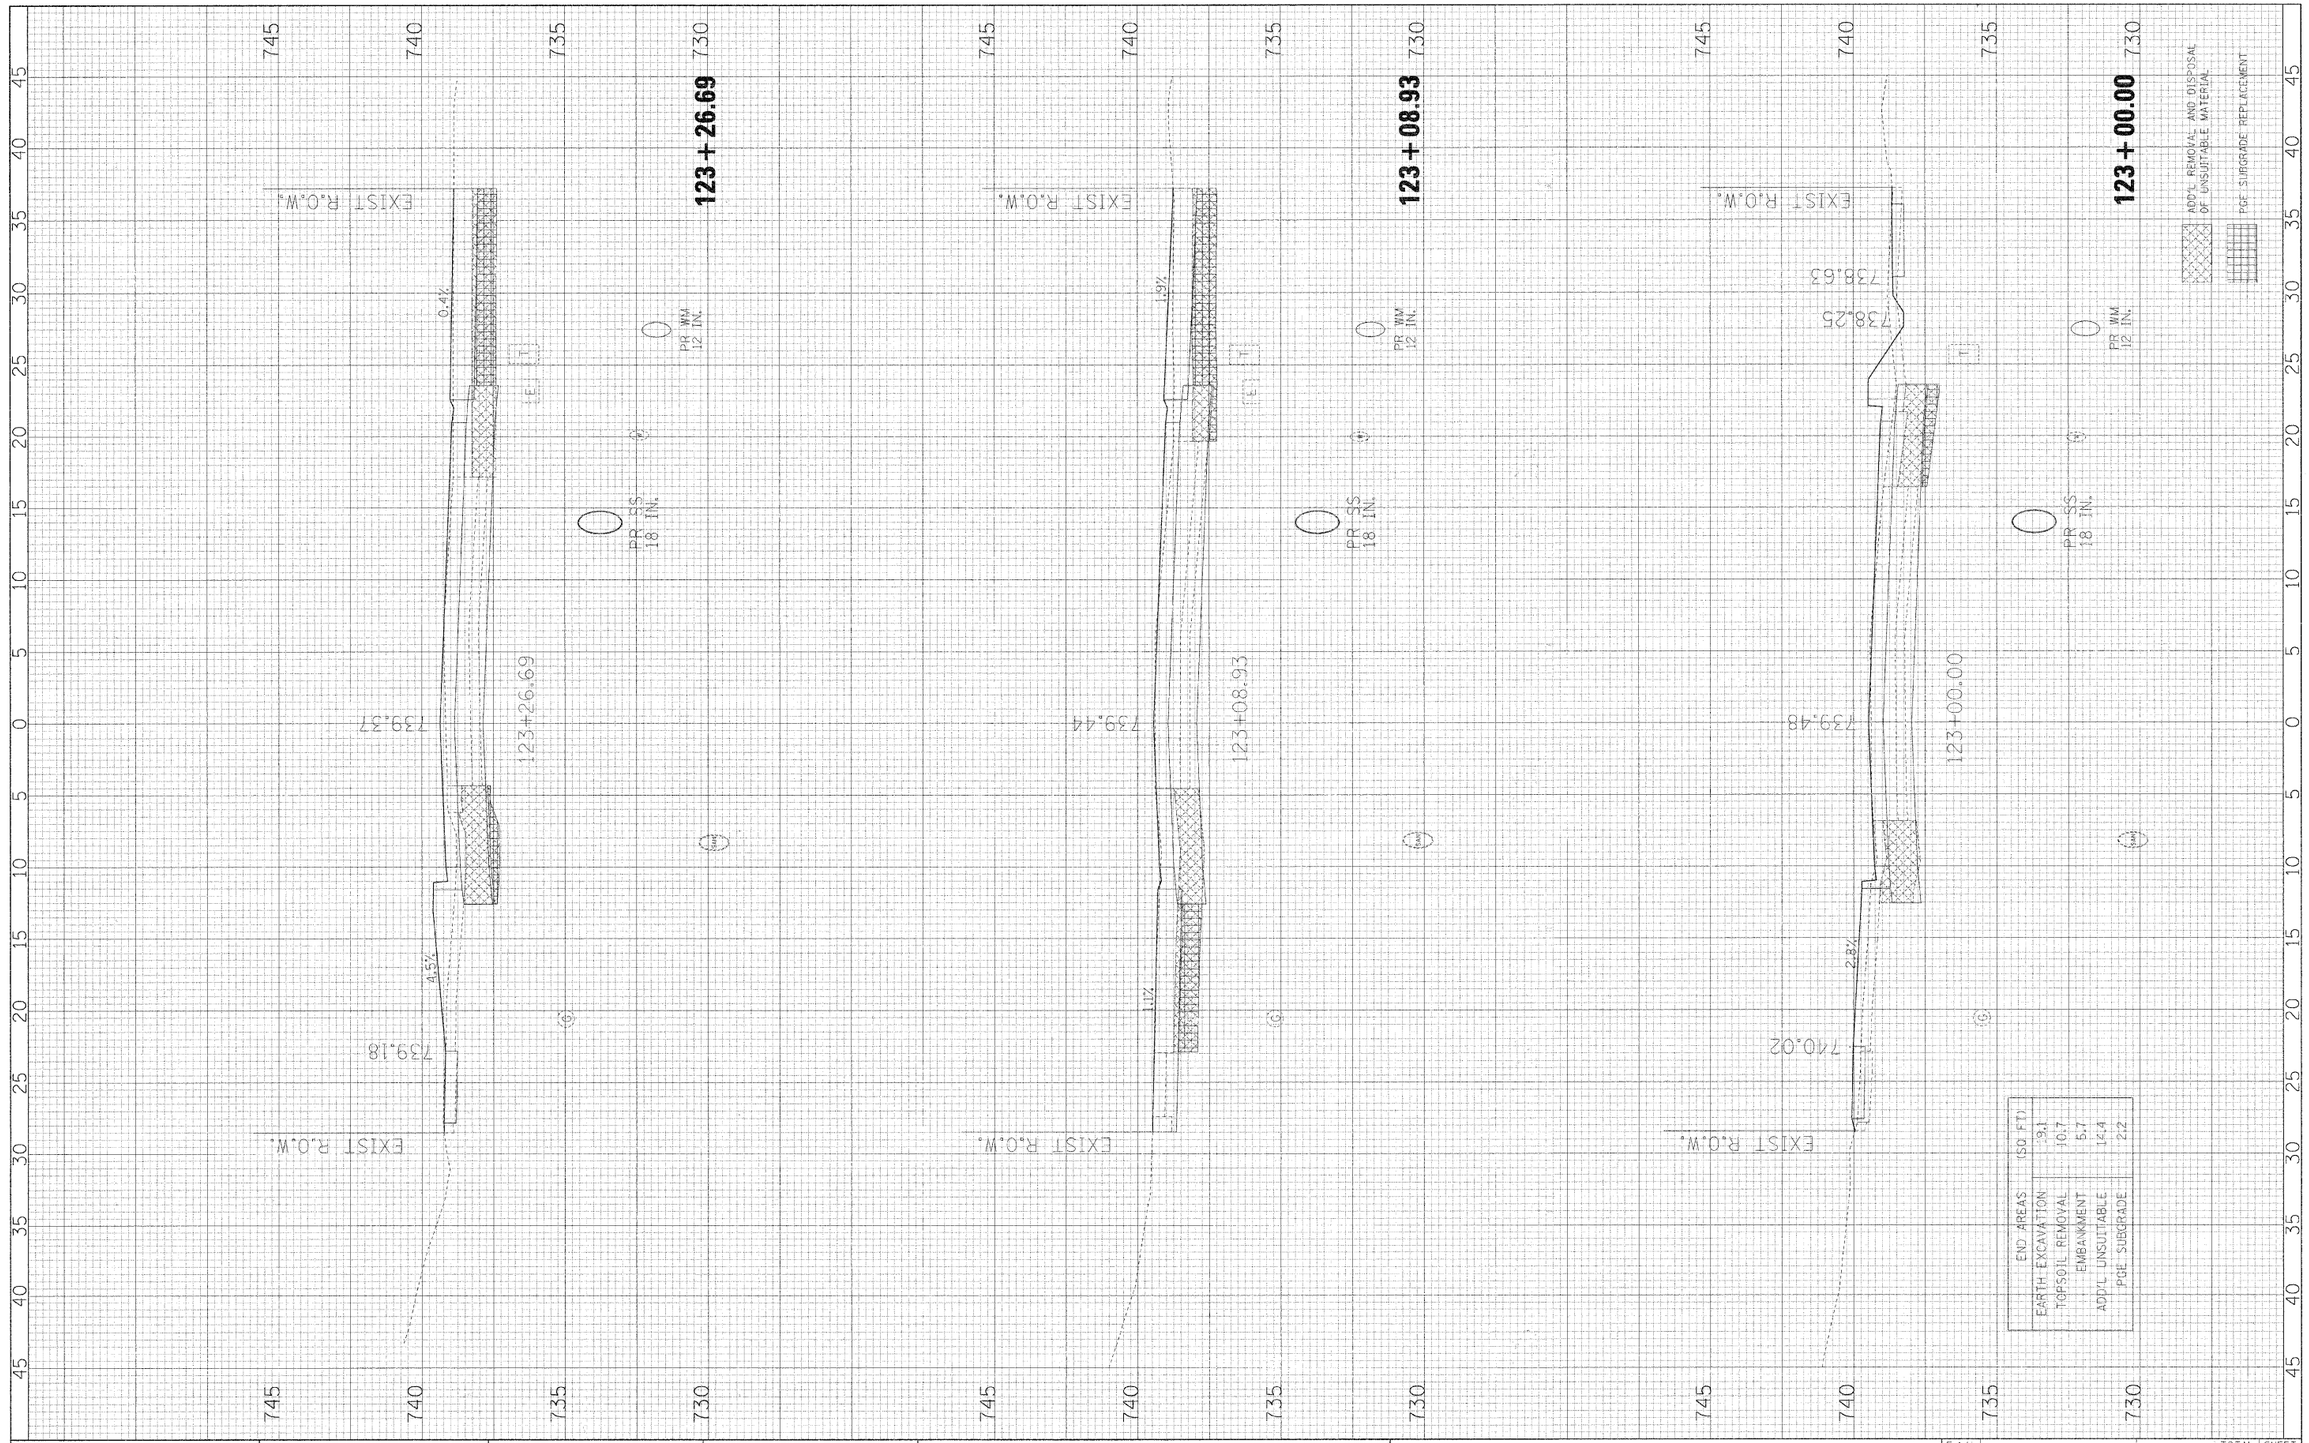

FILE NAME = $FILEL$	USER NAME = $USER$	DESIGNED - JMT	REVISED -
		DRAWN - JMT	REVISED -
	PLOT SCALE = $SCALE$	CHECKED - AJB	REVISED -
	PLOT DATE = $DATE$	DATE - 01/02/09	REVISED -

STATE OF ILLINOIS
DEPARTMENT OF TRANSPORTATION

BLACKHAWK DRIVE CROSS SECTIONS

SCALE: 1H:2V | SHEET NO. 31 OF 34 SHEETS | STA. 123+00.00 TO STA. 123+26.69

F.A.U RTE.	SECTION	COUNTY	TOTAL SHEETS	SHEET NO.
3003	00-00084-00-PV	DUPAGE	112	109
	BLACKHAWK DR RECONSTRUCTION	CONTRACT NO. 63121		
FED. ROAD DIST. NO. 1	ILLINOIS	FED. AID PROJECT		