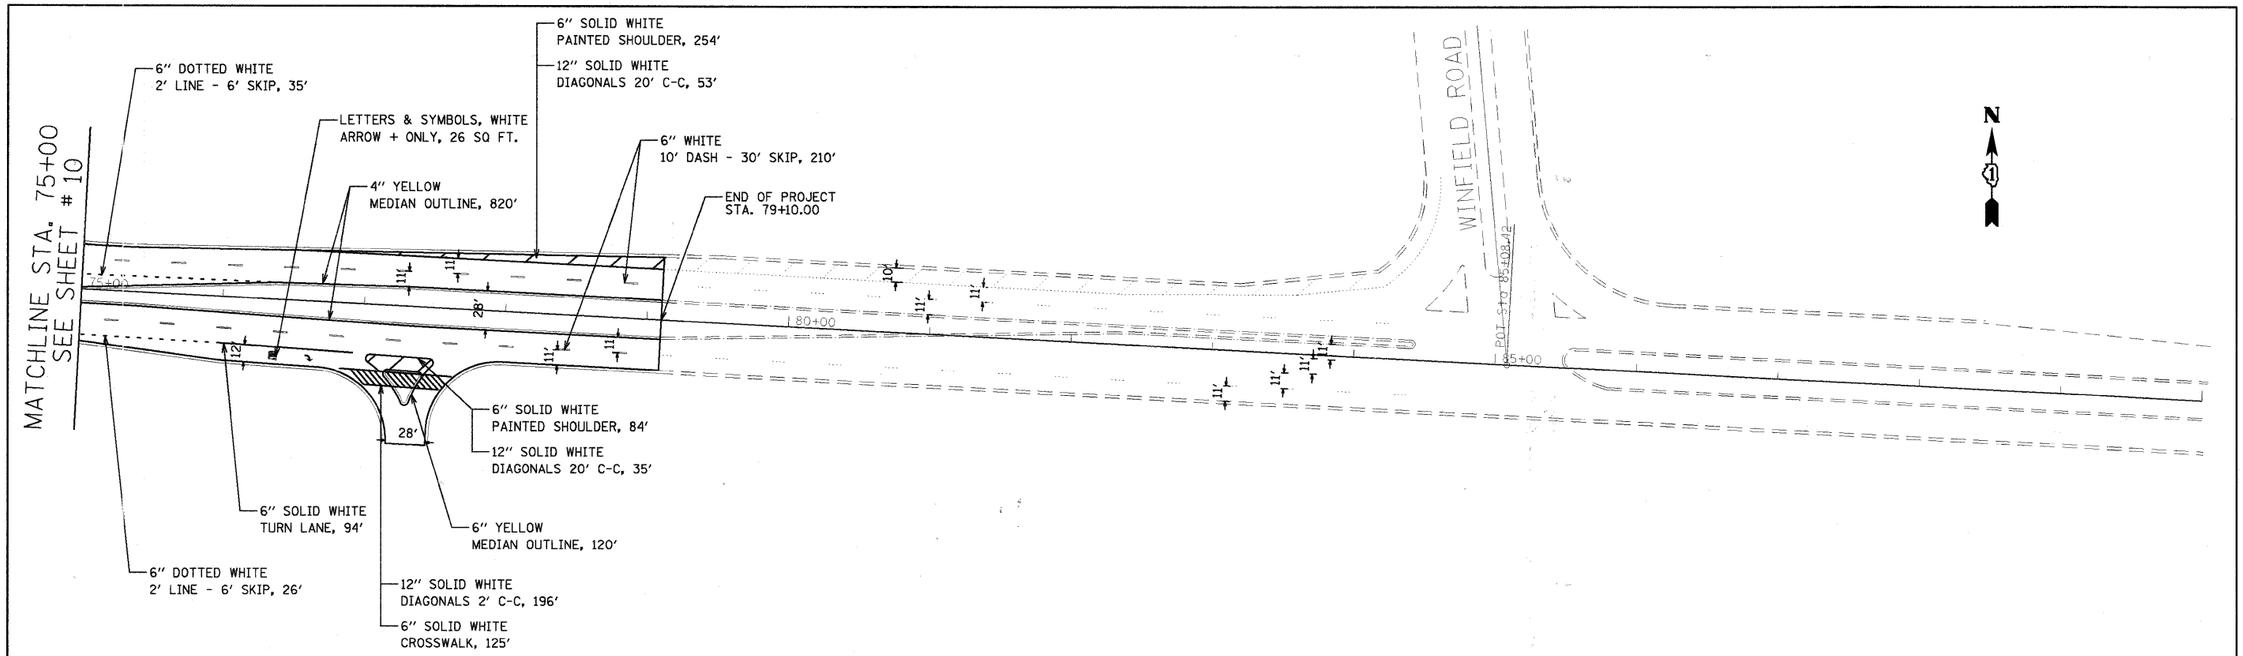

FILE NAME = $FILEL$	USER NAME = ccornwel	DESIGNED - CRC	REVISED - ___	**STATE OF ILLINOIS DEPARTMENT OF TRANSPORTATION**	**DIEHL ROAD LAPP IMPROVEMENTS PAVEMENT MARKING (75+00 TO 79+10)**
		DRAWN - CRC	REVISED - ___		
	PLOT SCALE =	CHECKED - RTG	REVISED - ___		SCALE: 1" = 100' STA. 75+00 TO STA. 79+10
	PLOT DATE =	DATE - 01/02/2009	REVISED - ___		

CO. HWY.	SECTION	COUNTY	TOTAL SHEETS	SHEET NO.
53	08-00263-01SP	DUPAGE	16	11
PAVEMENT MARKING SHEETS		CONTRACT NO: 63122		
FED. ROAD DIST. NO. 1	ILLINOIS	FED. AID PROJECT		

.../d0333119/D189826-sht-pmk03.dgn 12/30/2008 4:53:25 PM