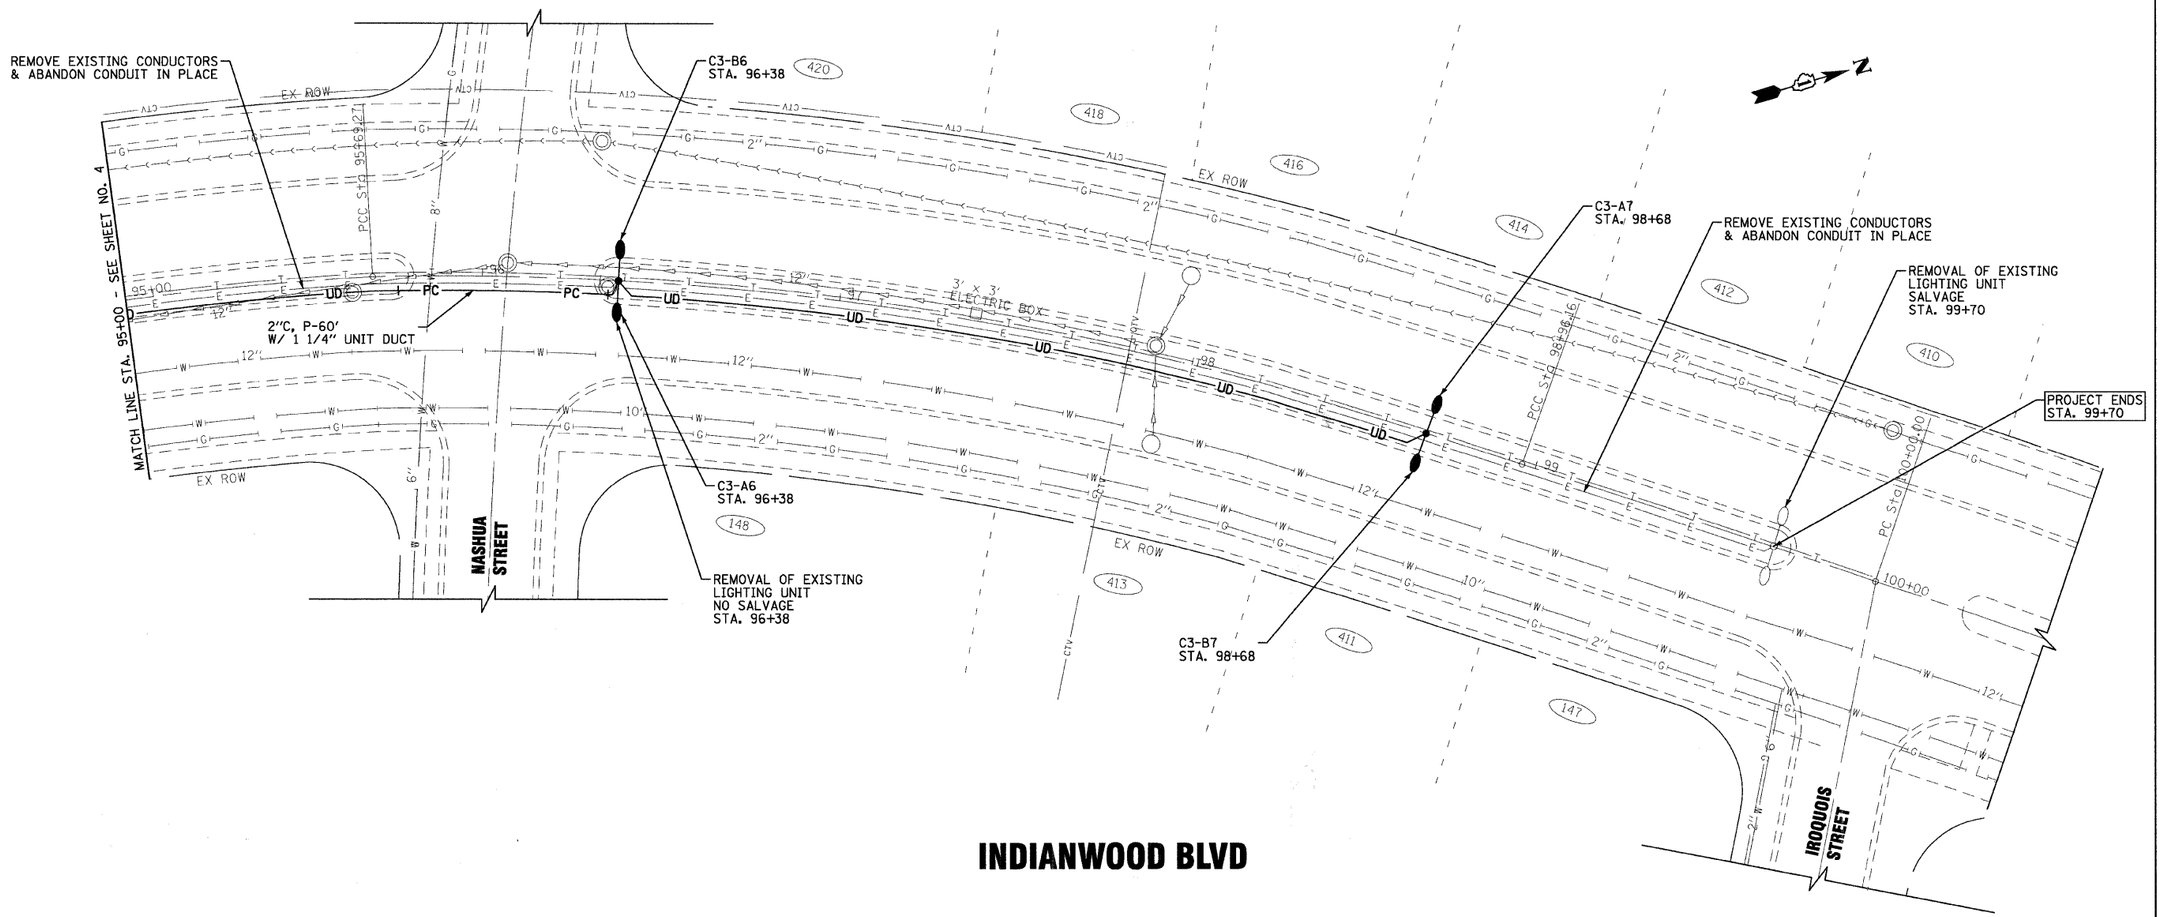

INDIANWOOD BLVD

COPYRIGHT © 2008, BY BAXTER & WOODMAN, INC.
STATE OF ILLINOIS - PROFESSIONAL DESIGN FIRM ...\plotdrive\CCE_9600.drv
LICENSE NO. - 184-001121 - EXPIRES 4/30/2009 ...\061389-Phase2.tbl
560Kcr 1/29/2009 11:38:29 AM I:\prkft\061389.40\dgns from mokena\phase II\061389-lighting-3.sht

BAXTER & WOODMAN Consulting Engineers	DESIGNED - JTB	REVISED -	VILLAGE OF PARK FOREST, ILLINOIS INDIANWOOD BOULEVARD MONEE RD. TO BLACKHAWK DR.
	DRAWN - KAR	REVISED -	
	CHECKED - TMS	REVISED -	
	DATE - 12-08-08	FILE NAME - 061389-lighting-3.sht	

STREET LIGHTING PLAN

SCALE: 1" = 20' STA. 95+00 TO STA. 100+50

F.A. RTE.	SECTION	COUNTY	TOTAL SHEETS	SHEET NO.
	09-00091-01-LT	COOK	7	5
		CONTRACT NO. 63129		
FED. ROAD DIST. NO.	ILLINOIS	FED. AID PROJECT TCSP-06IL (006)		