F.A.P. RTE.	SECTION	COUNTY	TOTAL SHEETS	SHEET NO.
–	08-00098-00-SW	DU PAGE	12	4
FEDERAL RD. DIST. NO.		ILLINOIS	FEDERAL AID PROJECT	
CONTRACT: 63132				

no.	date	by	ckd	description

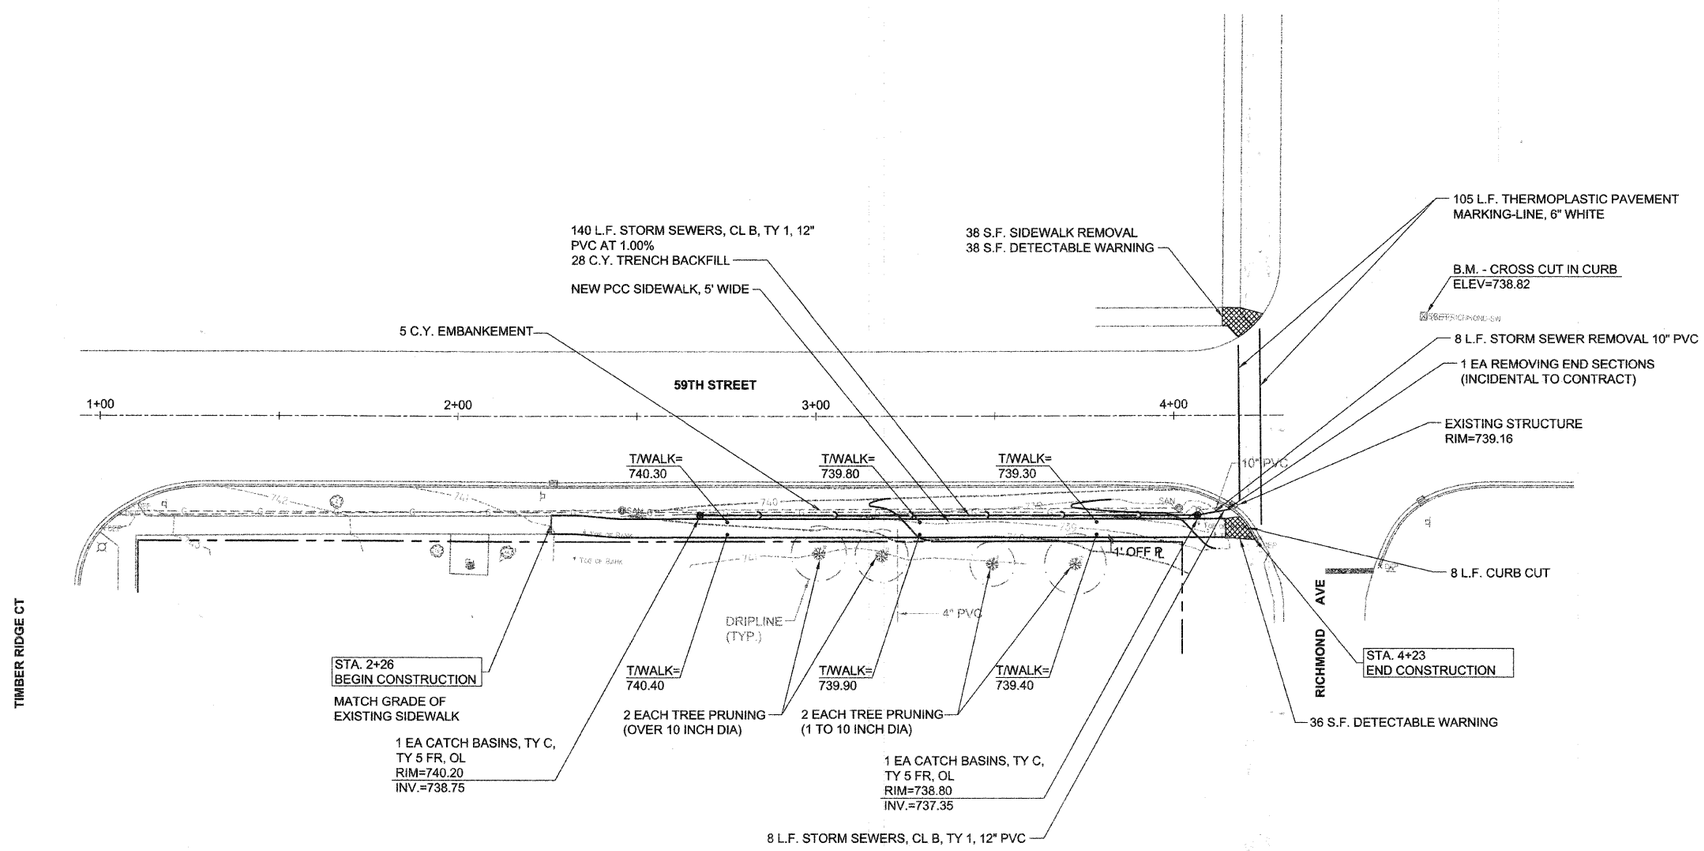

QUANTITIES THIS SHEET

950 SF PCC SIDEWALK 5
30 CY REMOVAL AND DISPOSAL OF UNSUITABLE MATERIAL
215 SY TOPSOIL FURNISH AND PLACE, 4"
215 SY SODDING, SALT TOLERANT

NORTH

0 10' 20' 40'
SCALE IN FEET

Burns & McDonnell SINCE 1898

date	detailed
OCTOBER 29, 2008	D. CHAVEZ
designed	checked
M. BERENA	A. BRYANT

WESTMONT ILLINOIS

VILLAGE OF WESTMONT
PROPOSED 2008 CMAQ
SIDEWALK PROJECT
59TH STREET

project	contract
48924	63132

drawing C201 rev. –

sheet 4 of 12 sheets

file 48924_59TH_C101.DWG

COPYRIGHT © 2008 BURNS & McDONNELL ENGINEERING COMPANY, INC.

Scale For Microfilming
Millimeters
Inches