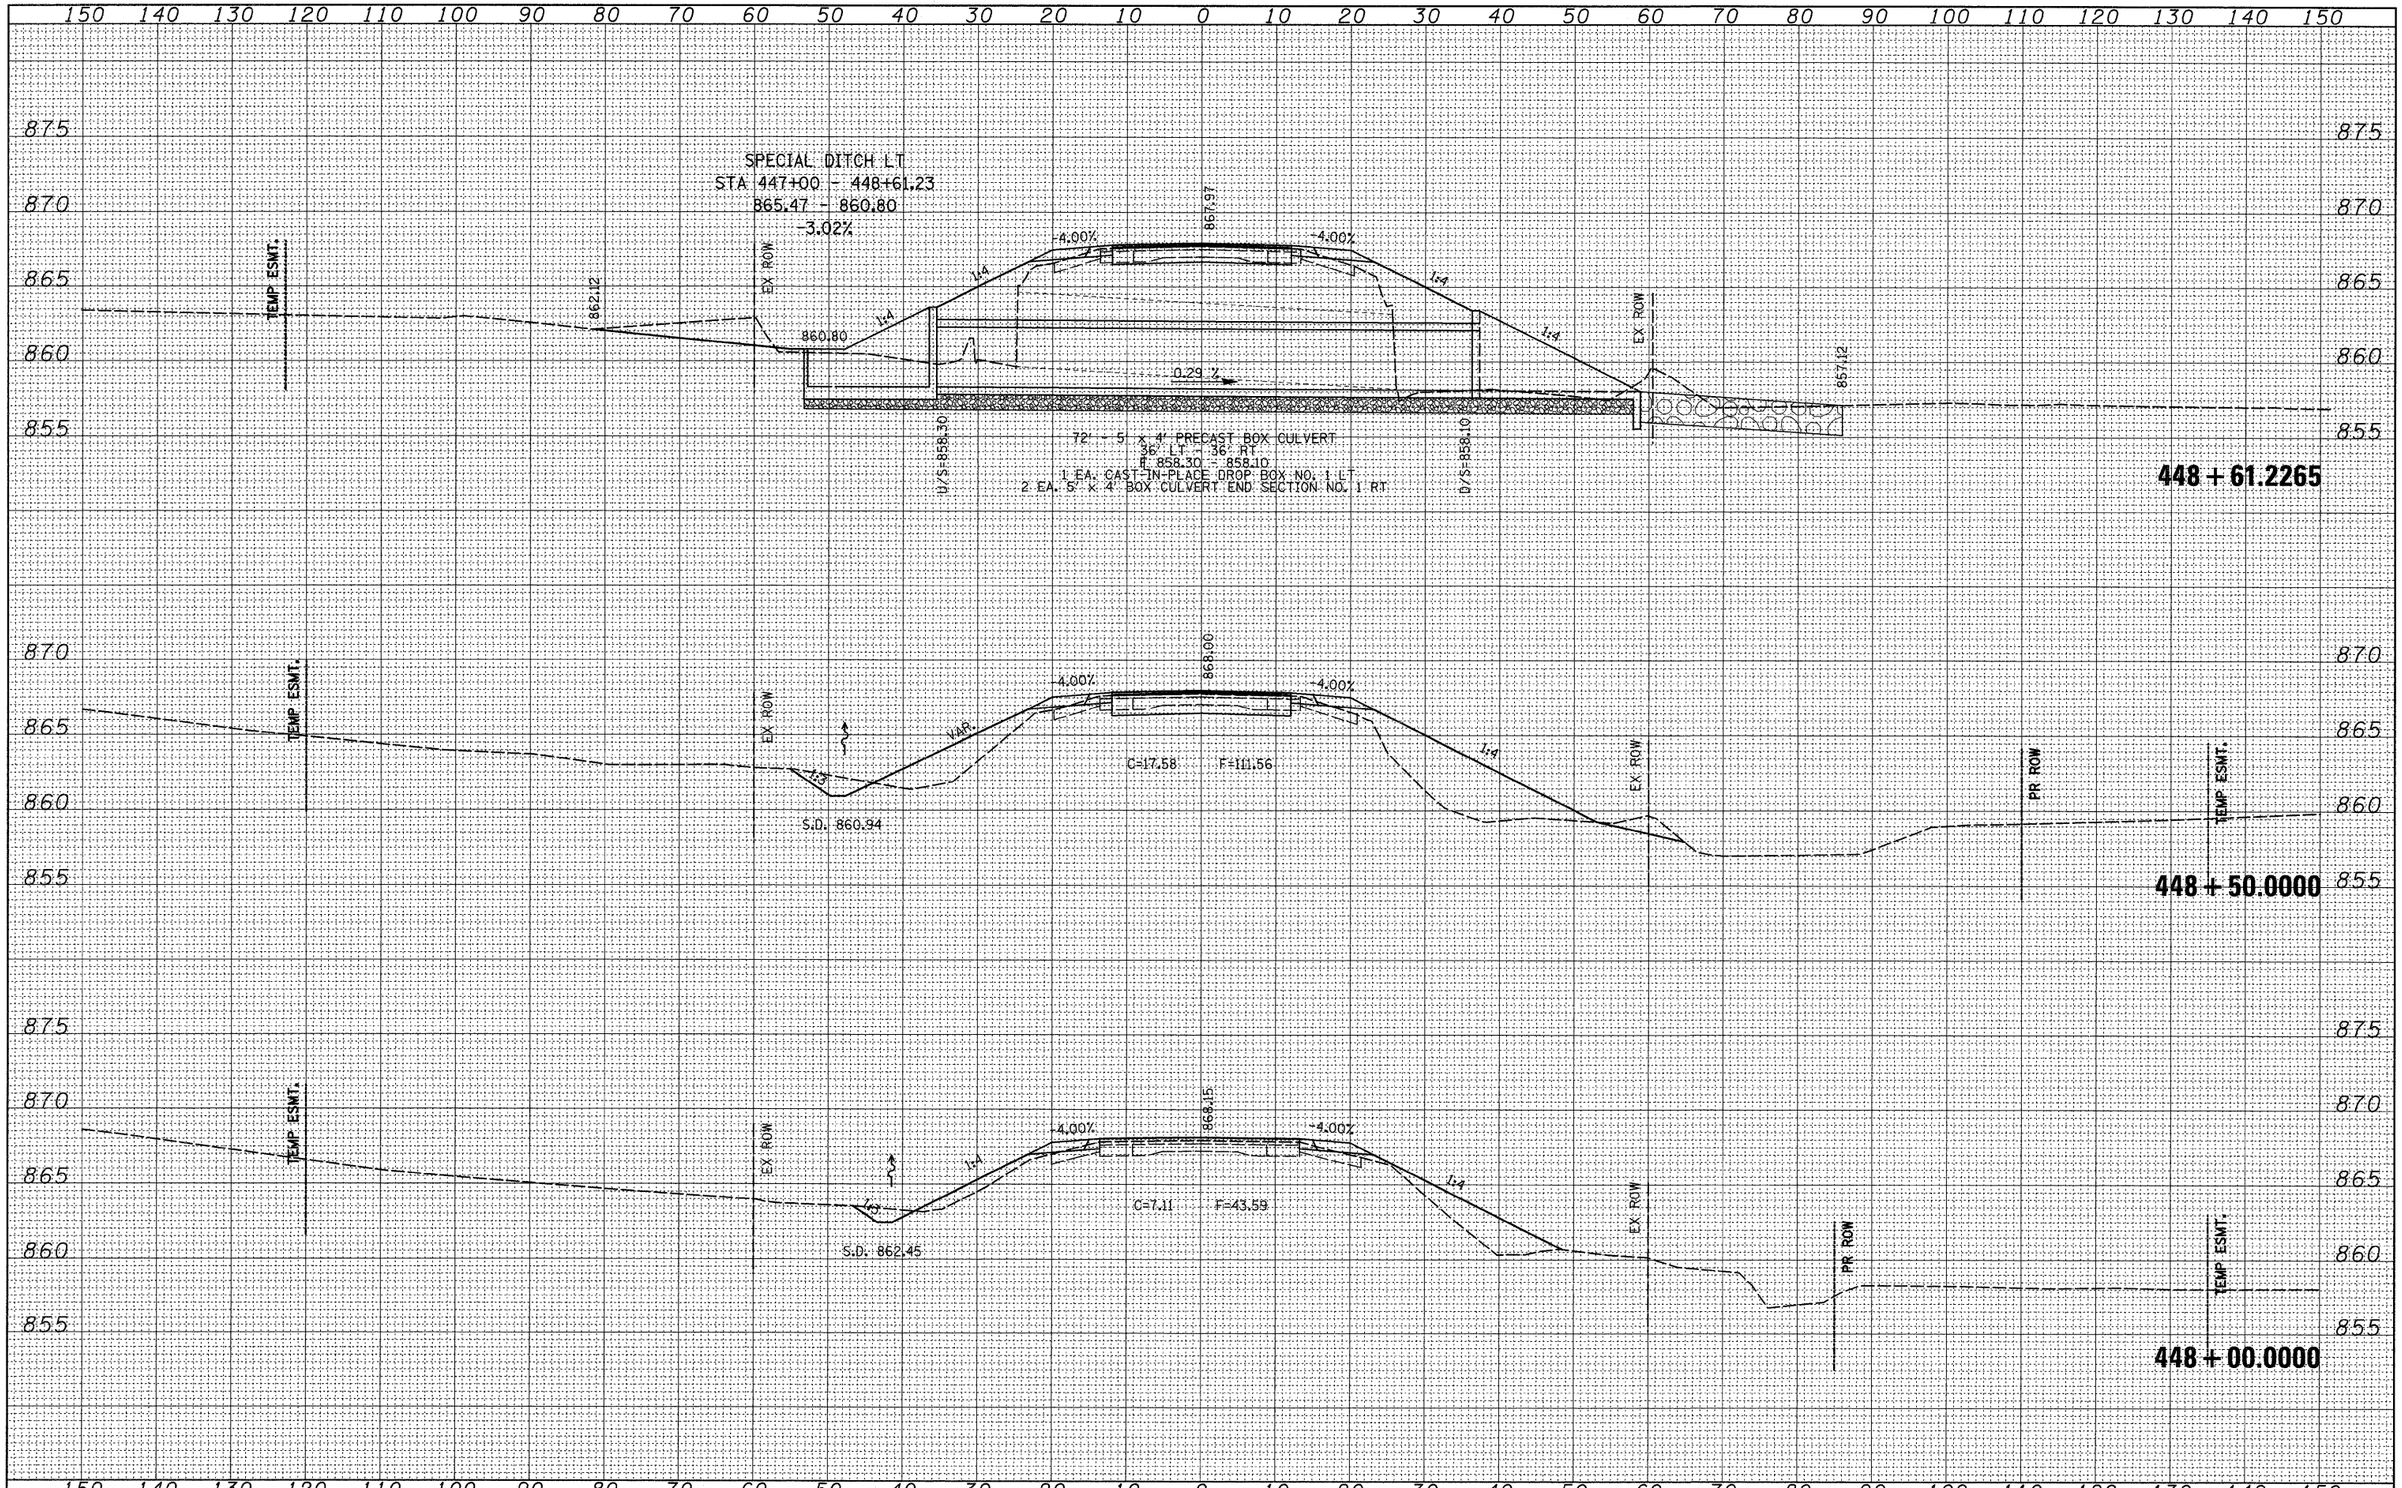

FILE NAME = c:\pw_work\pwidot\cushmanbw\dms37203\d07105xm.dgn	USER NAME = cushmanbw	DESIGNED -	REVISED -	STATE OF ILLINOIS DEPARTMENT OF TRANSPORTATION	IL 251 CROSS SECTIONS	F.A.S. RTE. 1042	SECTION 107T-1	COUNTY OGLE	TOTAL SHEETS 53	SHEET NO. 45
		DRAWN -	REVISED -					CONTRACT NO. 64B09		
	PLOT SCALE = 10.0000 ' / IN.	CHECKED -	REVISED -							
	PLOT DATE = Mon Dec 01 10:50:41 2008	DATE -	REVISED -		SCALE: SHEET NO. OF SHEETS STA. 448+00.0000 TO STA. 448+61.2265	FED. ROAD DIST. NO.	ILLINOIS	FED. AID PROJECT		

FINAL SURVEY — NOTE BOOK NO. — SURVEYED — PLOTTED — TEMPLATE — AREAS — AREAS CHECKED — BY — DATE

ORIGINAL SURVEY — NOTE BOOK NO. — SURVEYED — PLOTTED — TEMPLATE — AREAS — AREAS CHECKED — BY — DATE