150 140 130 120 110 100 90 80 70 60 50 40 30 20 10 0 10 20 30 40 50 60 70 80 90 100 110 120 130 140 150

790 785 780 775

TEMPORARY EASEMENT

EX ROW

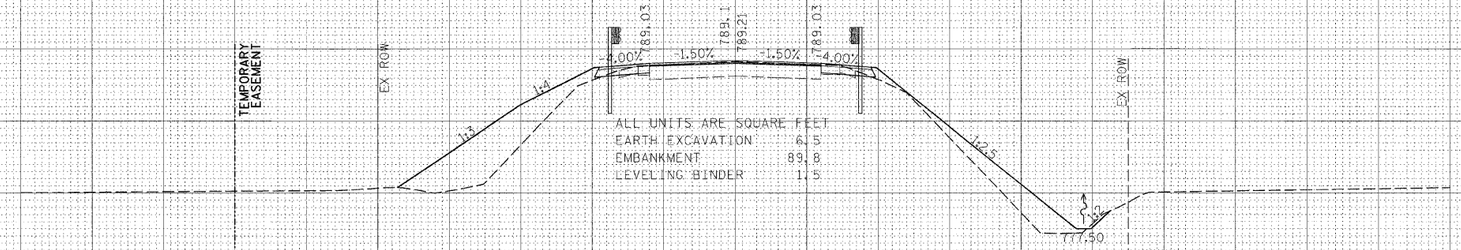

ALL UNITS ARE SQUARE FEET
EARTH EXCAVATION 6.5
EMBANKMENT 89.8
LEVELING BINDER 1.5

123+50.00

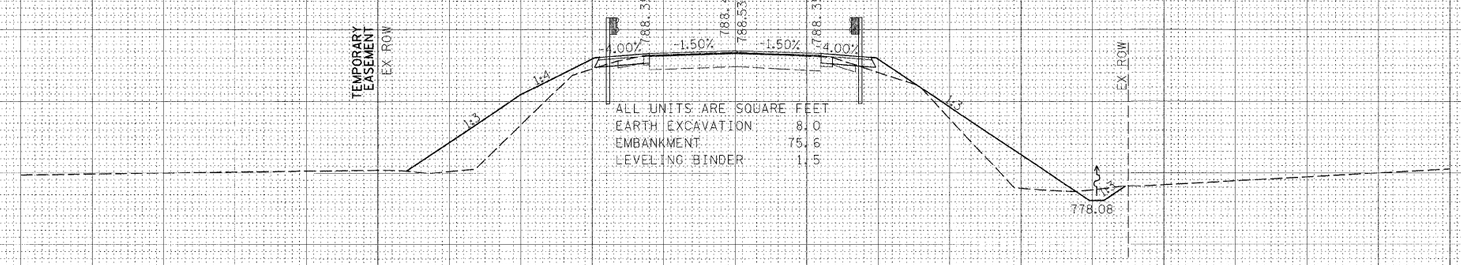

ALL UNITS ARE SQUARE FEET
EARTH EXCAVATION 8.0
EMBANKMENT 75.6
LEVELING BINDER 1.5

123+00.00

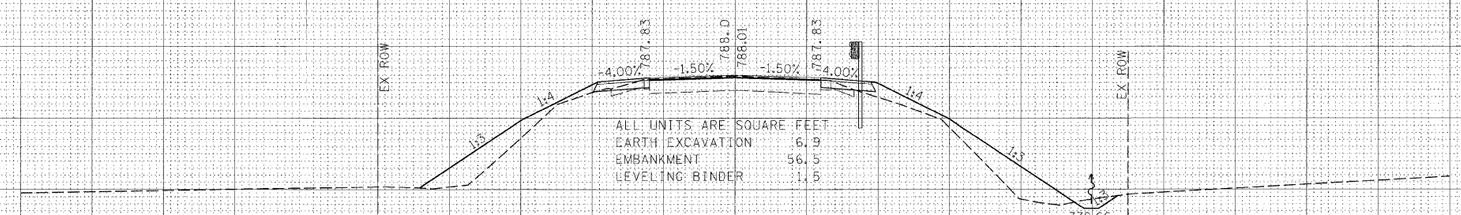

ALL UNITS ARE SQUARE FEET
EARTH EXCAVATION 6.9
EMBANKMENT 56.5
LEVELING BINDER 1.5

122+50.00

FILE NAME = $FILEL$	USER NAME = $USER$	DESIGNED -	REVISED -	**STATE OF ILLINOIS DEPARTMENT OF TRANSPORTATION**	**IL RTE 64 CROSS SECTIONS**	F.AP. RTE.	SECTION	COUNTY	TOTAL SHEETS	SHEET NO.
		DRAWN	REVISED -			17	101BR-4	OGLE	60	53
	PLOT SCALE = $SCALE$	CHECKED -	REVISED -					CONTRACT NO. 64D11		
	PLOT DATE = $DATE$	DATE -	REVISED -		SCALE: SHEET NO. OF SHEETS STA. 122+50.00 TO STA. 123+50.00	FED. ROAD DIST. NO.	ILLINOIS	FED. AID PROJECT		

FINAL SURVEY — NOTE BOOK — NO. — SURVEYED — PLOTTED — TERRAIN FF AREAS — AREAS CHECKED — BY — DATE

ORIGINAL SURVEY — NOTE BOOK — NO. — SURVEYED — PLOTTED — TERRAIN FF AREAS — AREAS CHECKED — BY — DATE