FINAL SURVEY	SURVEYED	BY	DATE
NOTE BOOK	PLOTTED		
	TYPICAL SECTIONS		
NO.	AREAS		
	AREAS CHECKED		

ORIGINAL SURVEY	SURVEYED	BY	DATE
NOTE BOOK	PLOTTED		
	TYPICAL SECTIONS		
NO.	AREAS		
	AREAS CHECKED		

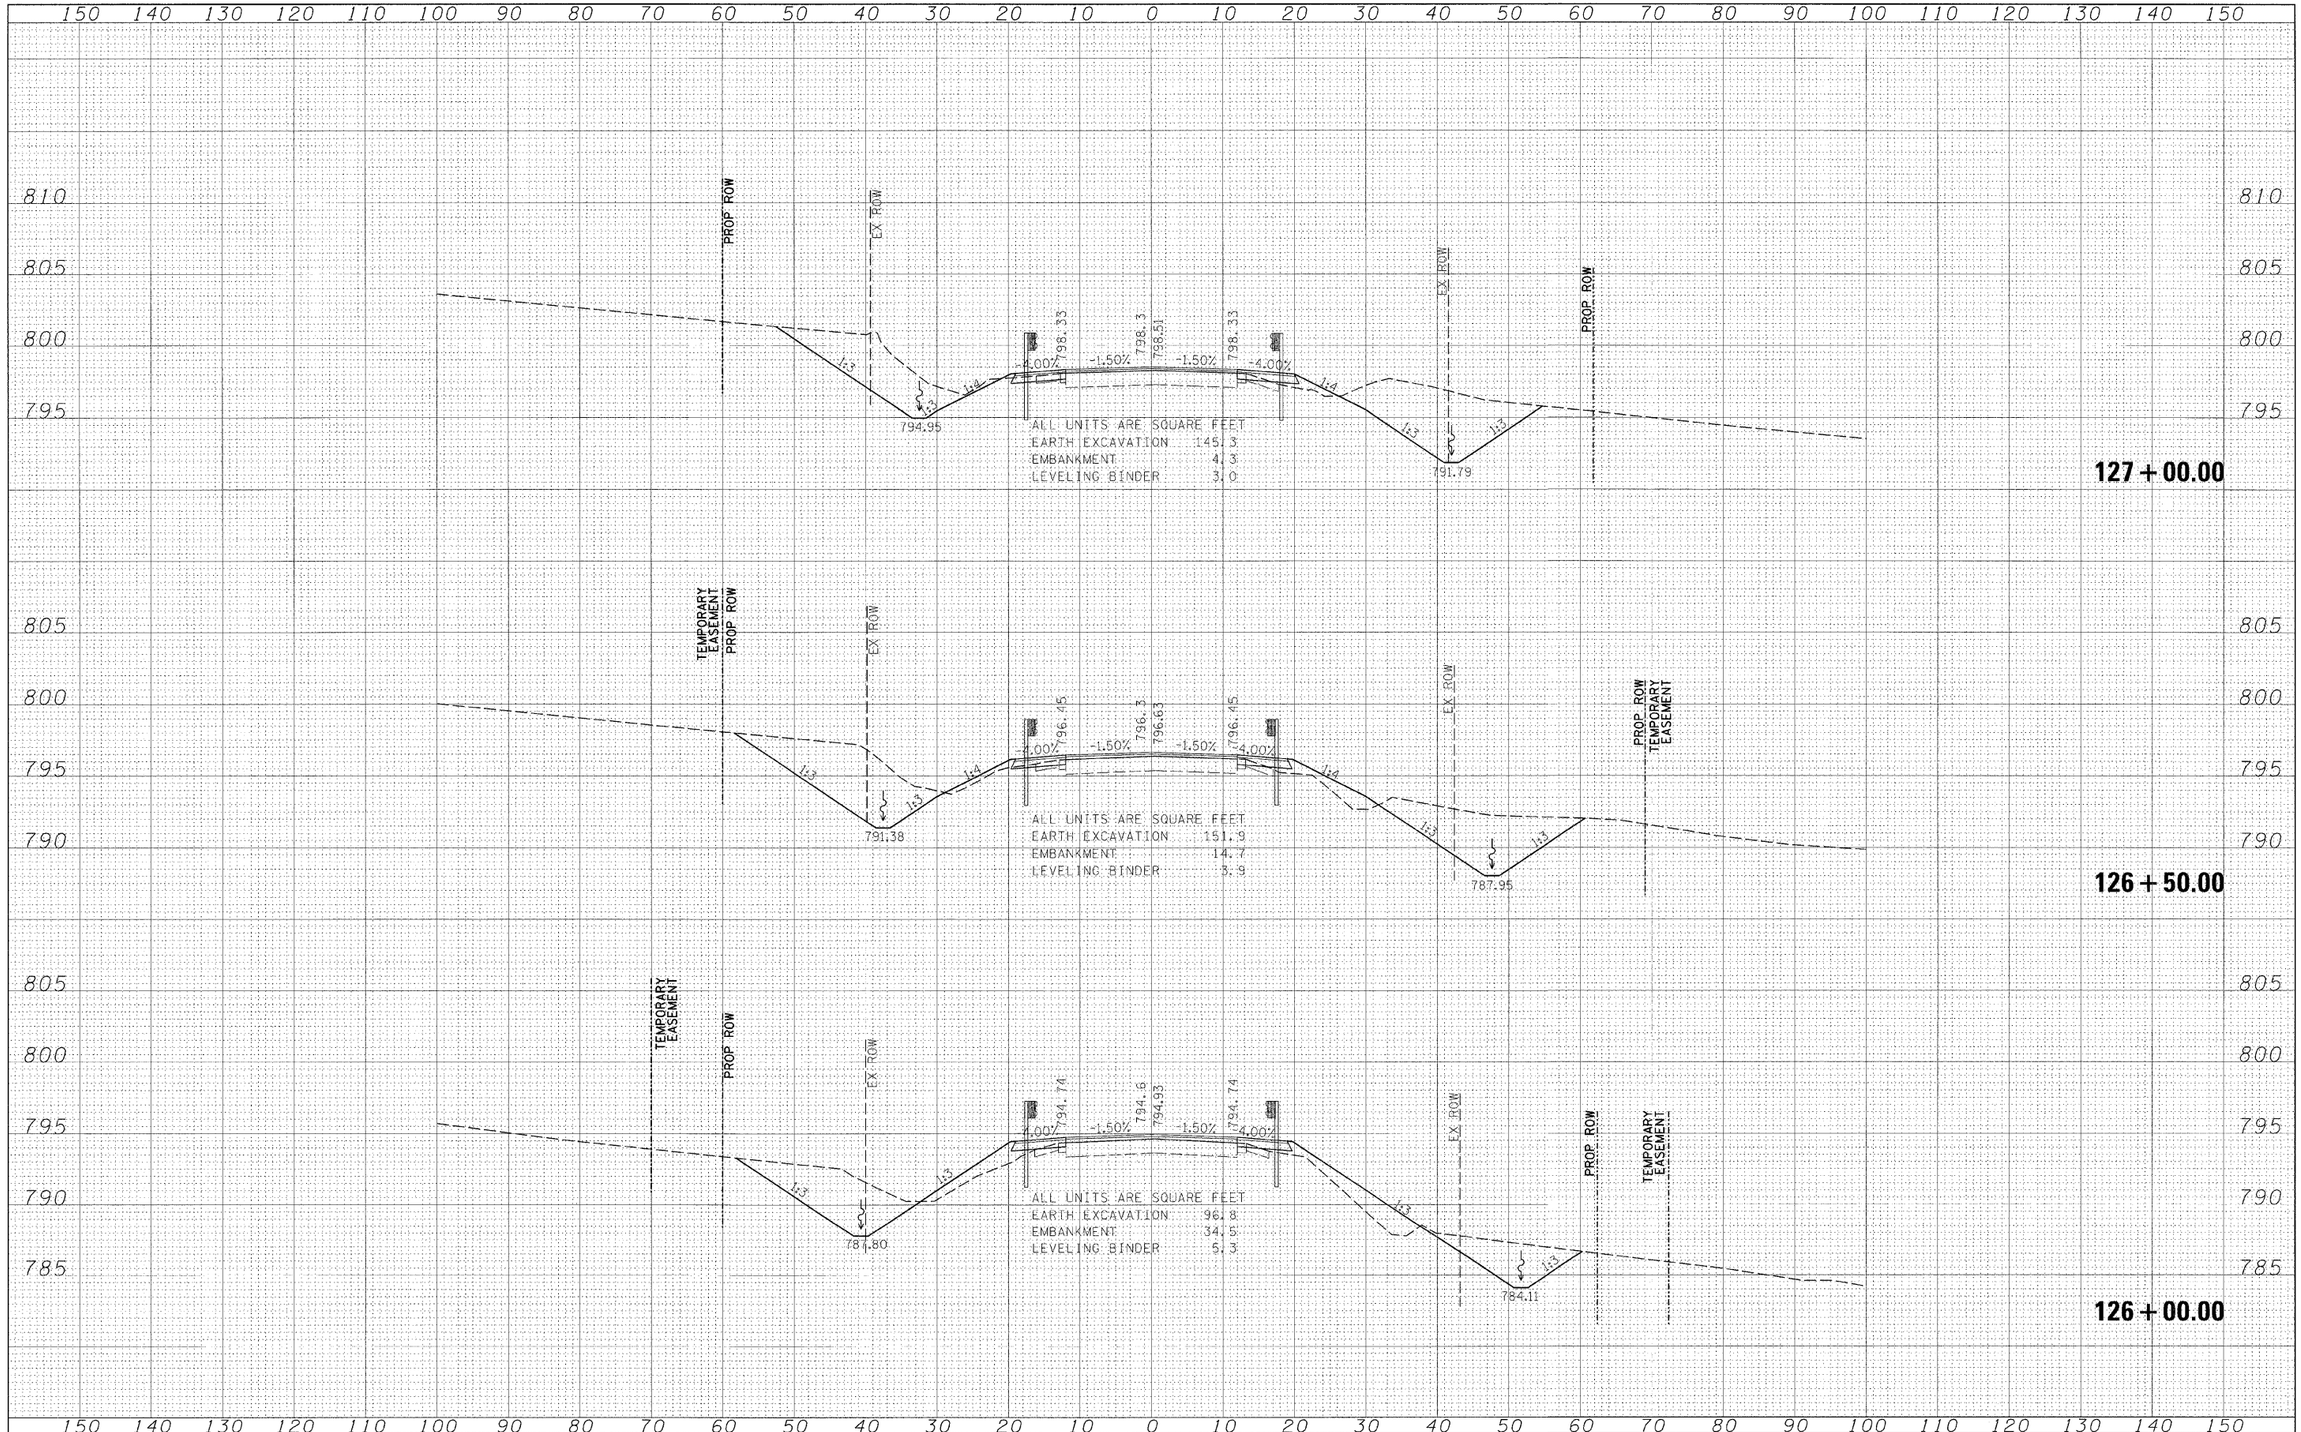

FILE NAME = $FILEL$	USER NAME = $USER$	DESIGNED -	REVISED -
		DRAWN -	REVISED -
	PLOT SCALE = $SCALE$	CHECKED -	REVISED -
	PLOT DATE = $DATE$	DATE -	REVISED -

STATE OF ILLINOIS
DEPARTMENT OF TRANSPORTATION

IL RTE 64 CROSS SECTIONS

SCALE: | SHEET NO. OF SHEETS | STA. 126+00.00 TO STA. 127+00.00

F.AP. RTE.	SECTION	COUNTY	TOTAL SHEETS	SHEET NO.
17	101BR-4	OGLE	60	55
		CONTRACT NO. 64D11		
FED. ROAD DIST. NO.	ILLINOIS	FED. AID PROJECT		