CONTRACT NO. 66560

F.A. RTE.	SECTION	COUNTY	TOTAL SHEETS	SHEET NO.
*	**	KANKAKEE	109	62
STA.		TO STA.		
FED. ROAD DIST. NO.	ILLINOIS	FED. AID PROJECT		

* FAU ROUTE 6176 (ARMOUR ROAD)
** SECTION (79)W&RS & 140RS

-20 0 20 40 60 80 100
SCALE IN FEET

N

PLAN	BY	DATE
SURVEYED	CHAMBLIN	11/00
PLOTTED	LAC	03/03
ALIGNMENT CHECKED	LAC	03/03
ELEV. CHECKED	MKC	
CADD FILE NAME		
NOTE BOOK		
NO.		

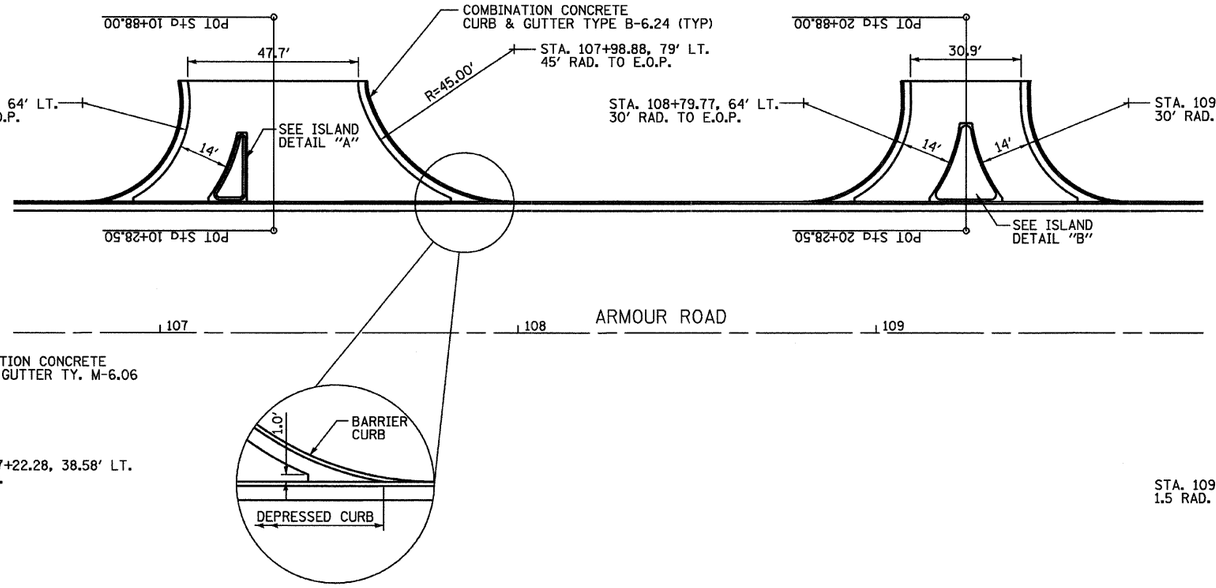

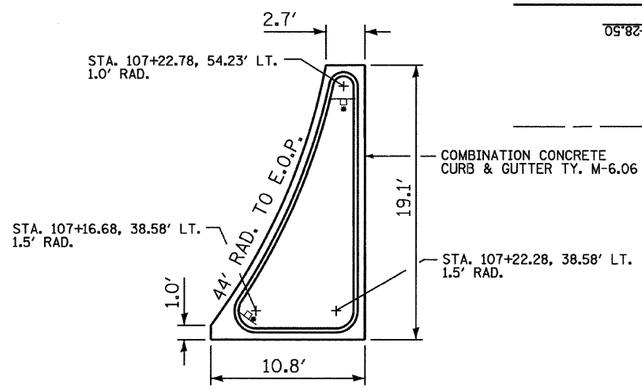

ISLAND DETAIL "A"

SEE STANDARD 606301
FOR ADDITIONAL DETAILS

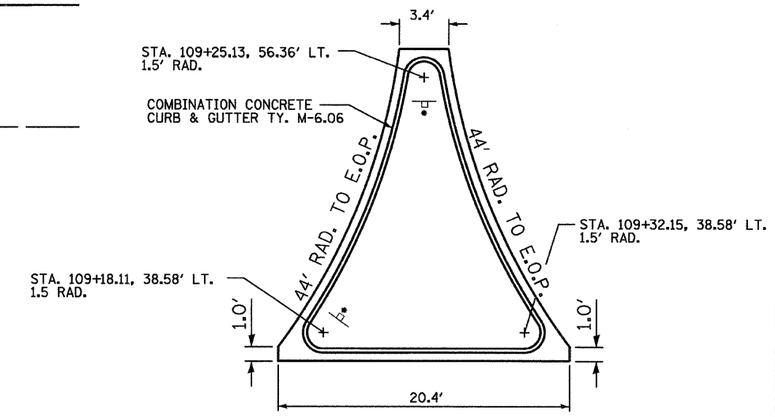

ISLAND DETAIL "B"

* RELOCATE EXISTING SIGNS

PROFILE	BY	DATE
SURVEYED	CHAMBLIN	11/00
PLOTTED		03/03
GRADES CHECKED	LAC	03/03
NOTE BOOK		
NO.	STRUCTURE NOTATNS CHKD	MKC 04/03

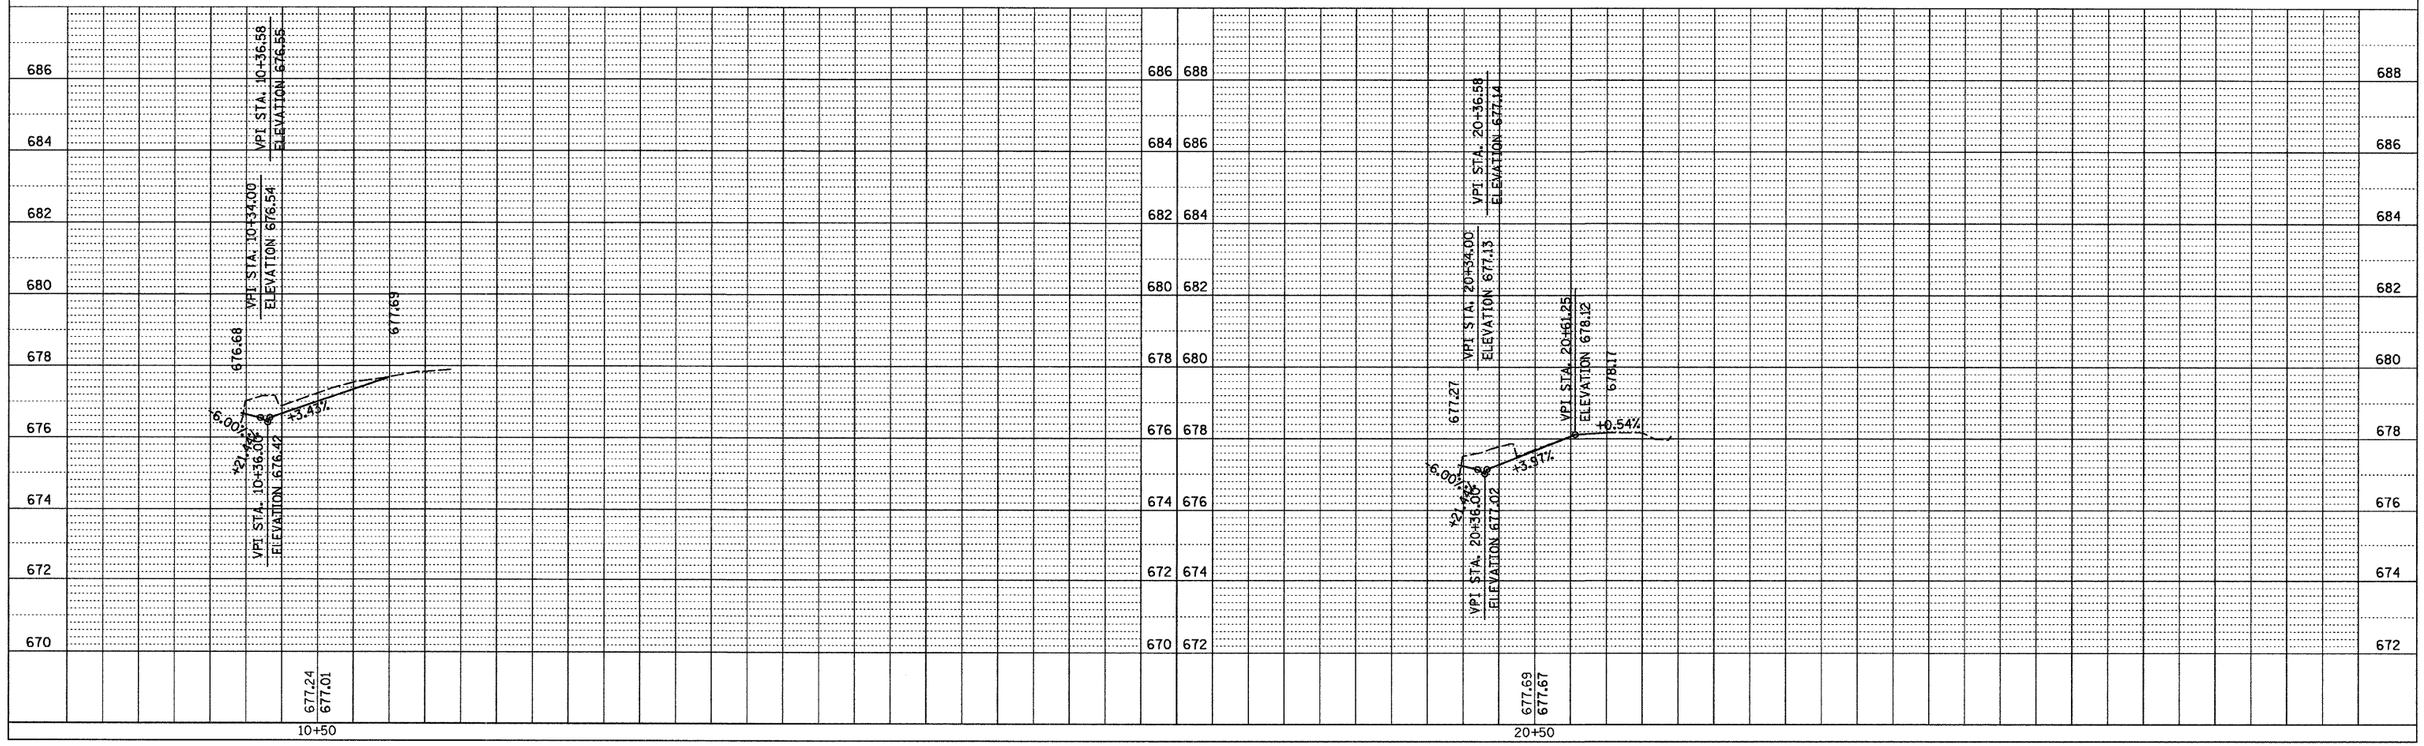

KROGER'S DRIVEWAYS