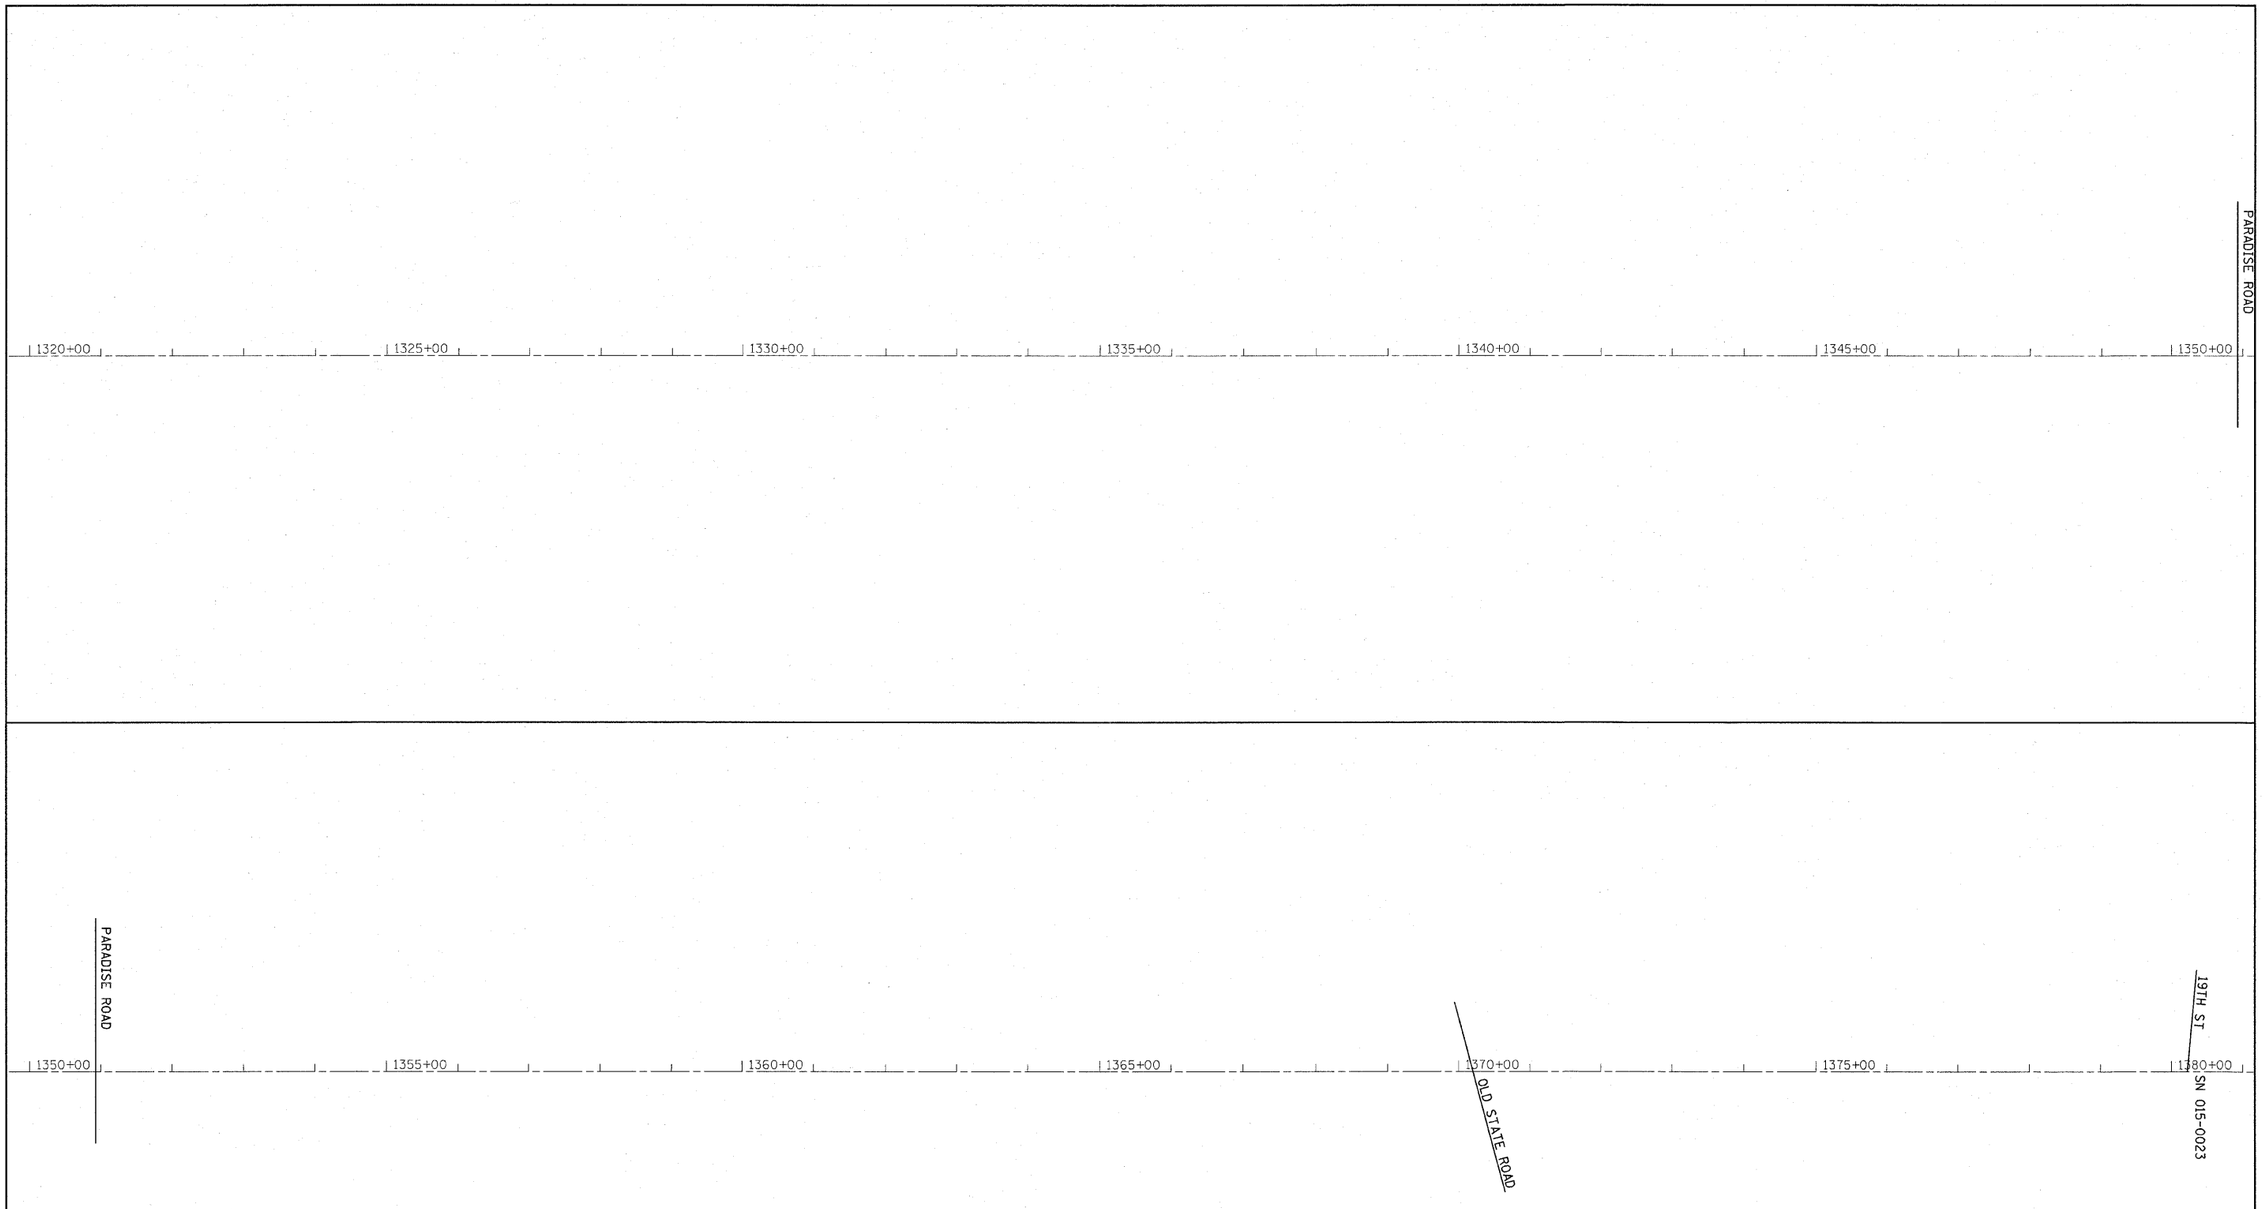

FILE NAME = o:\pw_work\PWIDOT\STEFFENMK\dms50699\D774157-sht-st-loc-map.dgn	USER NAME = steffenmk	DESIGNED -	REVISED -
		DRAWN -	REVISED -
	PLOT SCALE = 100.0000 ' / IN.	CHECKED -	REVISED -
	PLOT DATE = 2/9/2009	DATE -	REVISED -

STATE OF ILLINOIS
DEPARTMENT OF TRANSPORTATION

STREET LOCATION MAP

SCALE: | SHEET NO. OF SHEETS | STA. | TO STA.

F.A.P. RTE.	SECTION	COUNTY	TOTAL SHEETS	SHEET NO.
824	(16-2)19X-2)RS-1,19B,19BR	Coles	49	13
		CONTRACT NO. 74157		
		ILLINOIS FED. AID PROJECT		