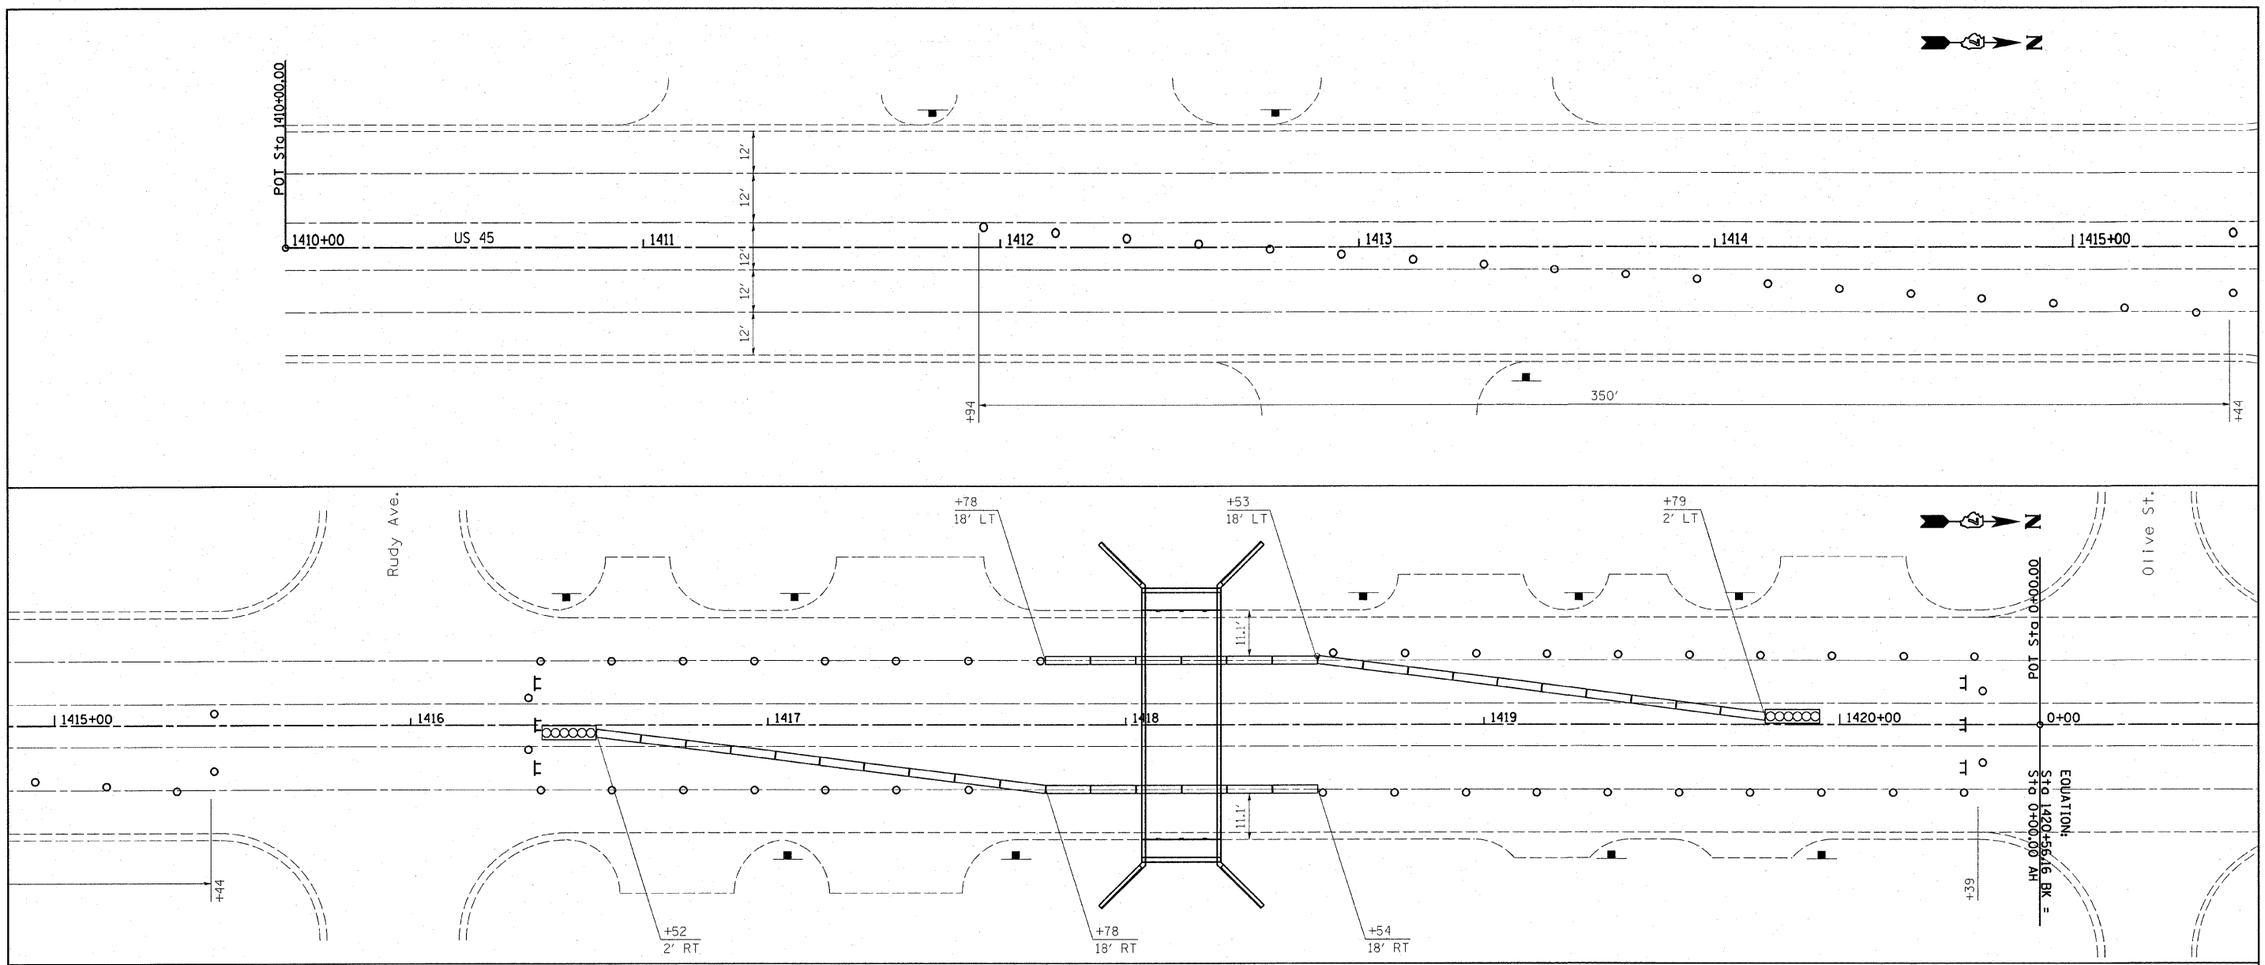

STAGE I NOTES

INSTALL SIGNAGE AND ARROW BOARDS ACCORDING TO TRAFFIC CONTROL STANDARD 701602 CASE I.

SEE HIGHWAY STANDARD 701602-3, CASE I FOR SIGNS, ARROW BOARDS, SIGN LOCATIONS, AND NOTES NOT SHOWN ON THE STAGE I CONSTRUCTION PLAN SHEET.

FINAL SIGN LOCATION AND SPACING WILL BE DETERMINED BY THE ENGINEER TO FIT FIELD CONDITIONS.

LEGEND

- DRUMS
- NO LEFT TURN SIGN (R3-2-2424)
- TEMPORARY CONCRETE BARRIER WALL (STANDARD 704001)
- IMPACT ATTENUATOR
- TYPE III BARRICADE

FILE NAME = c:\pw_work\PWIDOT\STEFFENMK\dms50699\sttstage1_74157.dgn	USER NAME = steffenmk	DESIGNED -	REVISED -
		DRAWN -	REVISED -
	PLOT SCALE = 20.0000 ' / IN.	CHECKED -	REVISED -
	PLOT DATE = 2/9/2009	DATE -	REVISED -

STATE OF ILLINOIS
DEPARTMENT OF TRANSPORTATION

STAGE I CONSTRUCTION – SN 015-0025
BRIDGE REPAIR OVER KICKAPOO CREEK

SCALE: 20 | SHEET NO. 1 OF 3 SHEETS | STA. 1410+00 | TO STA. 5+00

F.A.P RTE.	SECTION	COUNTY	TOTAL SHEETS	SHEET NO.
824	(16-2,19X-2)RS-1,19B,19BR	Coles	49	29
		CONTRACT NO. 74157		
FED. ROAD DIST. NO.	ILLINOIS	FED. AID PROJECT		