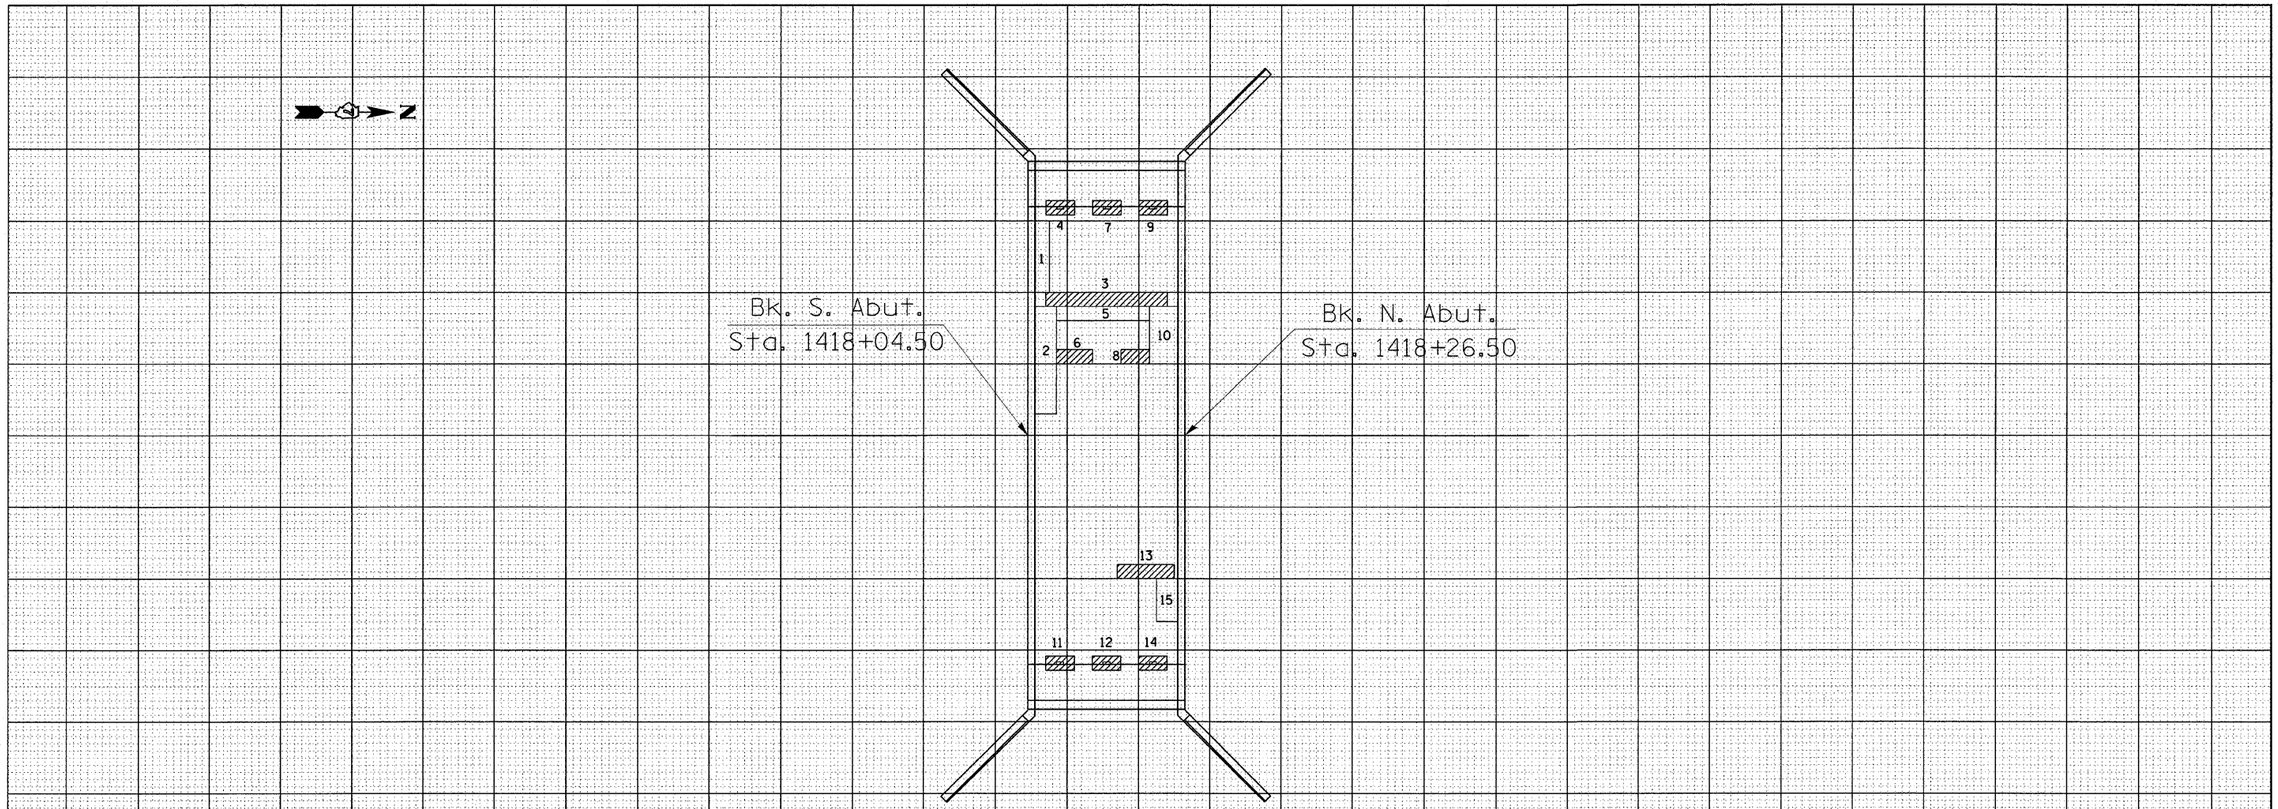

PATCH NO.	SIZE	DECK SLAB REPAIR (PART DEPTH) SQ FT	DECK SLAB REPAIR (FD TY 1) SQ FT	DECK SLAB REPAIR (FD TY 2) SQ FT	
1	10.0 x 2.0	20.0			
2	3.0 x 15.0	45.0			
3	17.0 x 2.0			34.0	
4	4.0 x 2.0		8.0		
5	14.0 x 2.0	28.0			
6	5.0 x 2.0		10.0		
7	4.0 x 2.0		8.0		
8	4.0 x 2.0		8.0		
9	4.0 x 2.0		8.0		
10	4.0 x 8.0	32.0			
11	4.0 x 2.0		8.0		
12	4.0 x 2.0		8.0		
13	8.0 x 2.0			16.0	
14	4.0 x 2.0		8.0		
15	6.0 x 3.0	18.0			

PATCH NO.	SIZE	DECK SLAB REPAIR (PART DEPTH) SQ FT	DECK SLAB REPAIR (FD TY 1) SQ FT	DECK SLAB REPAIR (FD TY 2) SQ FT	
	PARTIAL DEPTH				
	143 / 9 =	15.9			
	USE	16	SQ YD		
	FULL DEPTH, TYPE 1				
	66 / 9 =	7.3			
	USE	8	SQ YD		
	FULL DEPTH, TYPE 2				
	50 / 9 =	5.6			
	USE	6	SQ YD		

PATCH NO.	SIZE	DECK SLAB REPAIR (PART DEPTH) SQ FT	DECK SLAB REPAIR (FD TY 1) SQ FT	DECK SLAB REPAIR (FD TY 2) SQ FT	

PATCH NO.	SIZE	DECK SLAB REPAIR (PART DEPTH) SQ FT	DECK SLAB REPAIR (FD TY 1) SQ FT	DECK SLAB REPAIR (FD TY 2) SQ FT	

PATCH NO.	SIZE	DECK SLAB REPAIR (PART DEPTH) SQ FT	DECK SLAB REPAIR (FD TY 1) SQ FT	DECK SLAB REPAIR (FD TY 2) SQ FT	

THE LOCATIONS AND SIZES SHOWN GRAPHICALLY ABOVE ARE APPROXIMATE. SEE THIS TABLE FOR ACTUAL SIZES.

PATCHING LEGEND
(FOR INFORMATION ONLY)

- PARTIAL DEPTH
- FULL DEPTH
- FLOOR DRAIN TO BE REMOVED

DATE OF SURVEY: 05/30/08
SURVEY BY: D. MACKLIN
METHOD OF SURVEY: VISUAL

BRIDGE DECK PATCHING
FAYETTE COUNTY

SHEET NO. 6
6 SHEETS

025

FILE NAME = c:\pw_work\PWIDOT\STEFFENMK\d0126049\planpropbr_74157.dgn
USER NAME = steffenmk
PLOT SCALE = 50.0000 ' / IN.
PLOT DATE = 2/9/2009

DESIGNED -
DRAWN -
CHECKED -
DATE -

REVISED -
REVISED -
REVISED -
REVISED -

STATE OF ILLINOIS
DEPARTMENT OF TRANSPORTATION

BRIDGE DECK PATCHING
SN. 015-0025

SCALE: 50 | SHEET NO. 6 OF 6 SHEETS | STA. | TO STA.

F.A.P RTE.	SECTION	COUNTY	TOTAL SHEETS	SHEET NO.
824	(16-2,19X-2)RS-1,19B,19BR	Coles	49	46
		CONTRACT NO. 74157		
FED. ROAD DIST. NO.	ILLINOIS	FED. AID PROJECT		

BRIDGE DECK PATCHING