FINAL SURVEY	SURVEYED	BY	DATE
NOTE BOOK	PLOTTED		
NO.	CHECKED		
	AREAS		
	AREAS CHECKED		

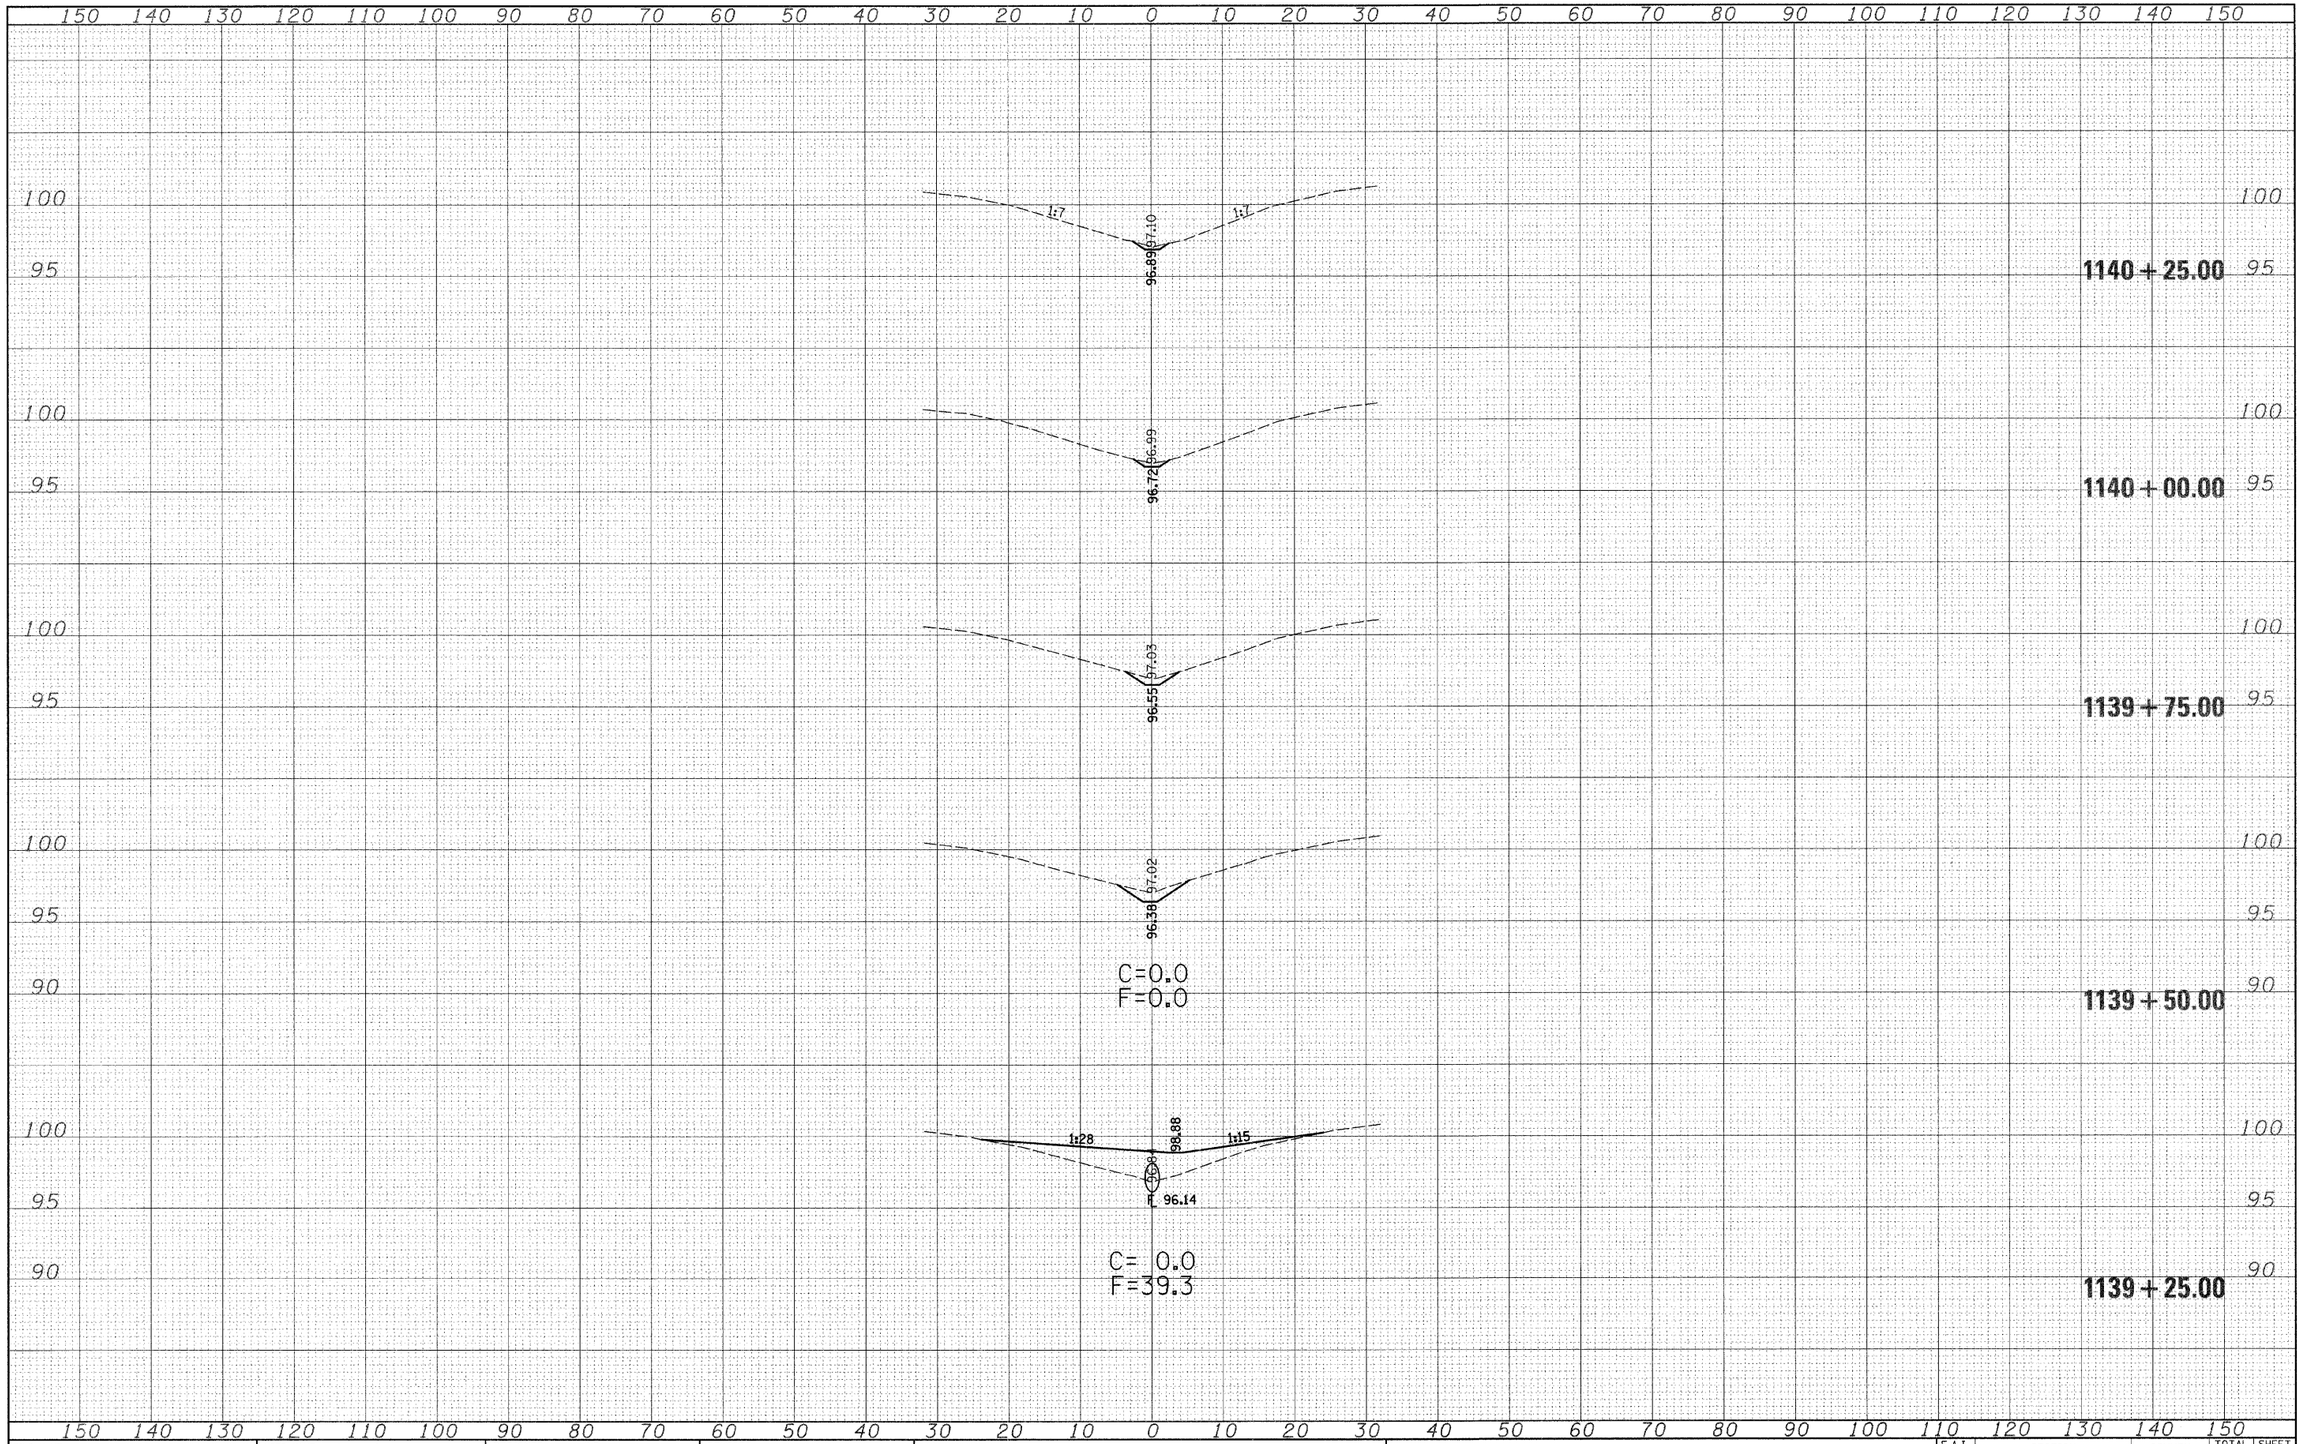

ORIGINAL SURVEY	SURVEYED	BY	DATE
NOTE BOOK	PLOTTED		
NO.	CHECKED		
	AREAS		
	AREAS CHECKED		

FILE NAME = c:\pw_work\PWIDOT\DAVISONJL\dms38044\xs046sheet_74158.dgn	USER NAME = davisonjl	DESIGNED - JLD	REVISED -
	PLOT SCALE = 10.0000 ' / IN.	DRAWN - JLD	REVISED -
	PLOT DATE = 2/9/2009	CHECKED -	REVISED -
		DATE -	REVISED -

STATE OF ILLINOIS
DEPARTMENT OF TRANSPORTATION

CROSS SECTIONS
S.N. 015-0046

SCALE: 10:5 | SHEET NO. 5 OF 6 SHEETS | STA. 1139+25.00 TO STA. 1140+25.00

F.A.I RTE.	SECTION	COUNTY	TOTAL SHEETS	SHEET NO.
57	15(22,23,24,25,26)RS-3	COLES	87	81
		CONTRACT NO. 74158		
	ILLINOIS FED. AID PROJECT			