F.A.P. RTE.	SECTION	COUNTY	TOTAL SHEETS	SHEET NO.
310	60-15-2 60-15HB-2	MADISON	272	137
STA.		TO STA.		
FED. ROAD DIST. NO.		ILLINOIS	FED. AID PROJECT	

TEMPORARY EASEMENT CONTRACT NO. 76624

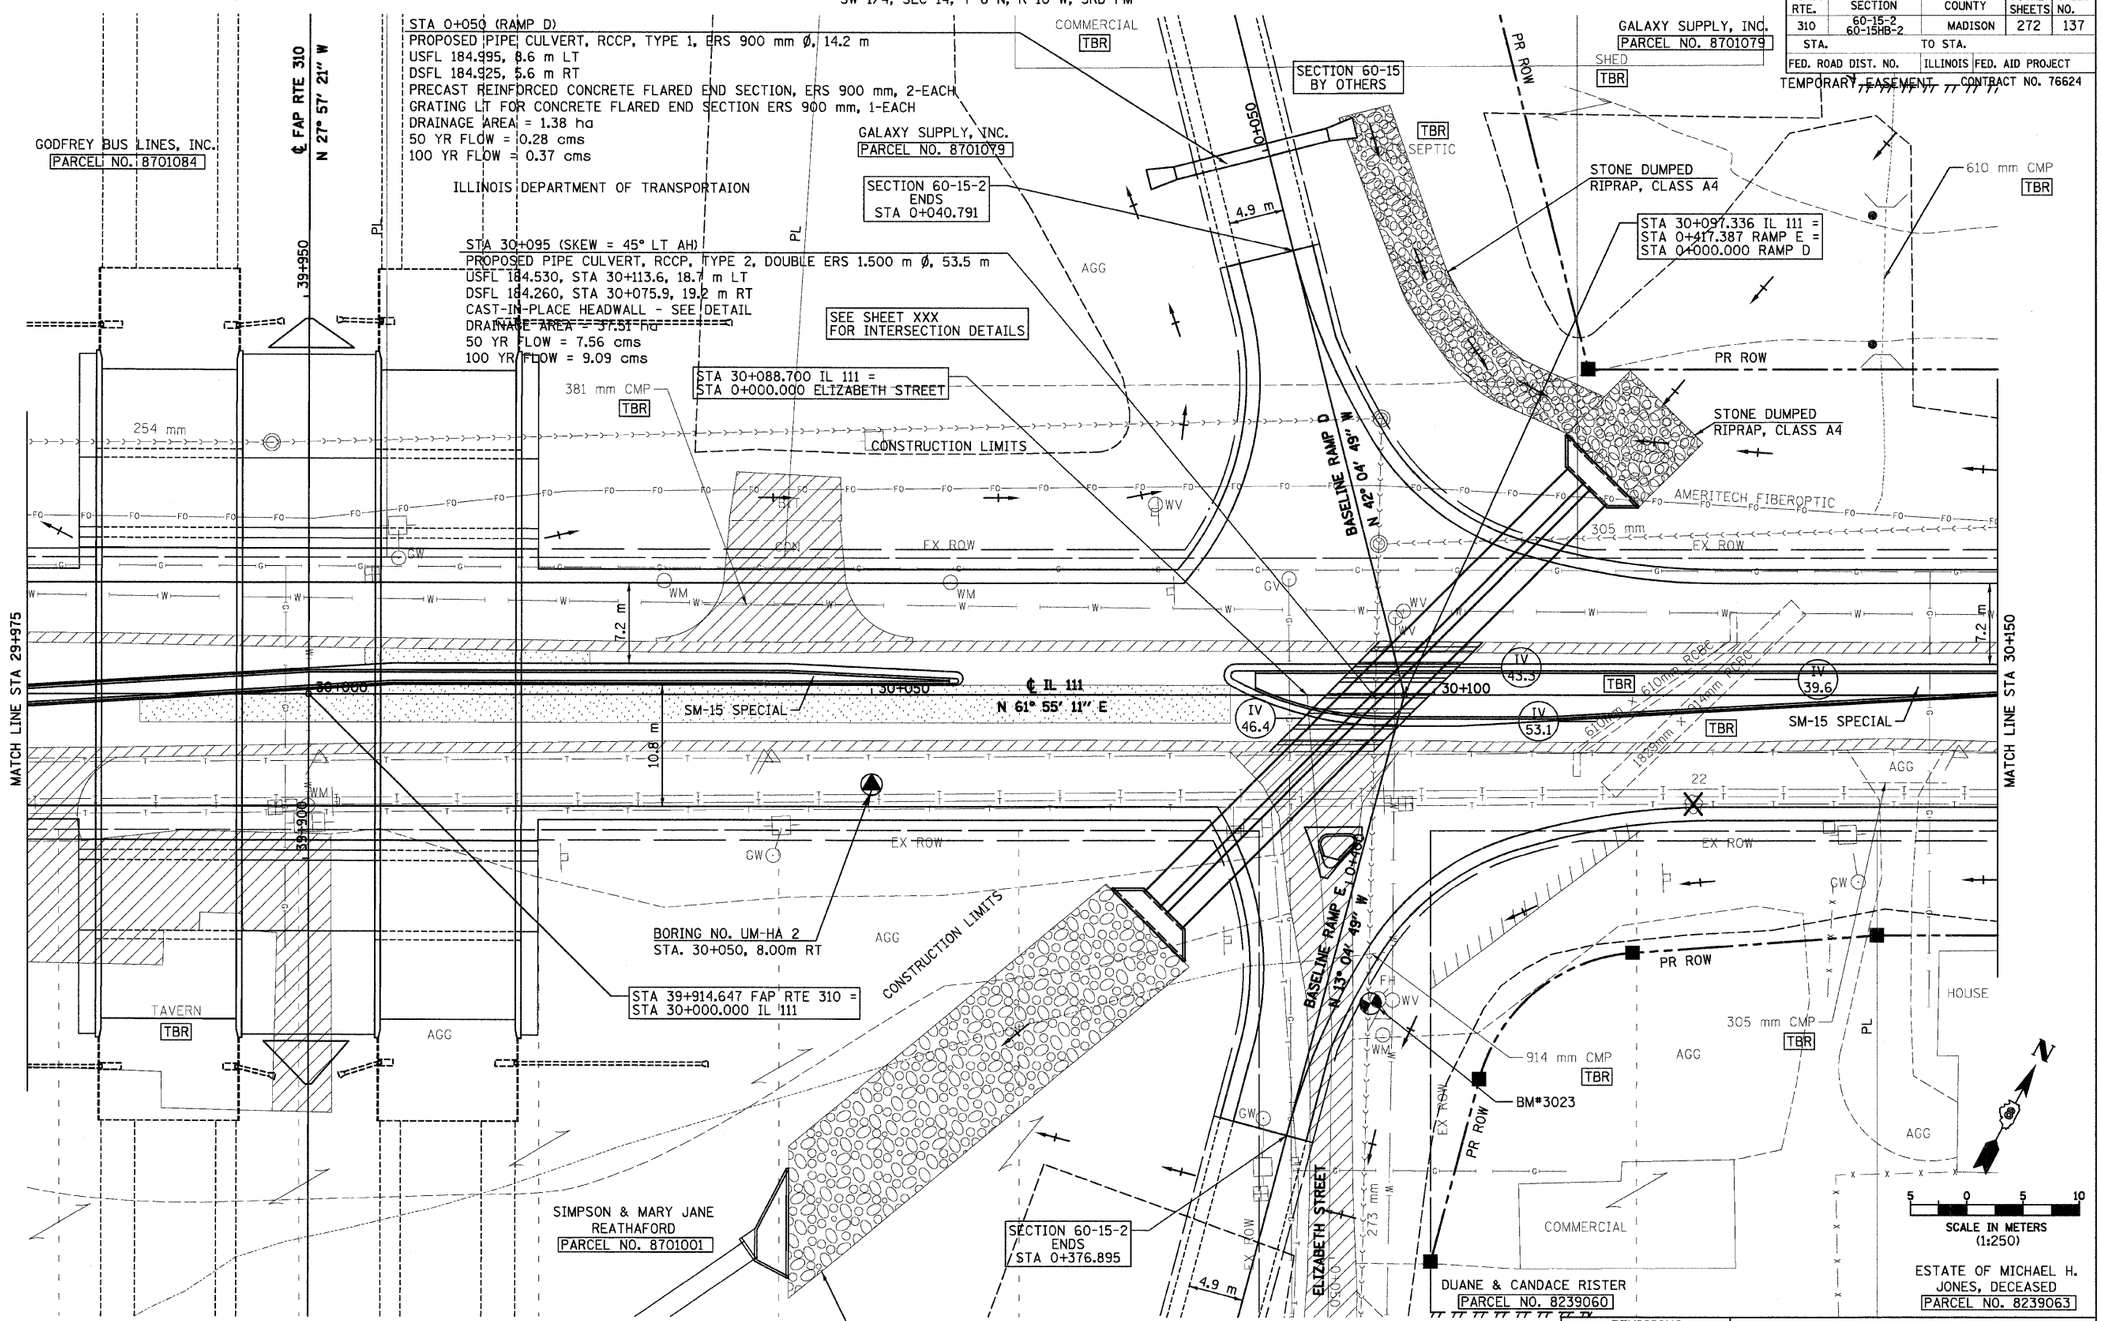

BM 3023- CHSLD "X" ON WEST FLANGE BOLT OF FIRE HYDRANT LOCATED ON SOUTH SIDE OF BUS IL 111 IN FRONT OF RISTER'S AUTO.
IL 111 Sta 30+095.0, 27.1 m Rt
ELEV 187.116

SW 1/4, SEC 14, T 6 N, R 10 W, 3RD PM

SOIL STRATA PLAN SHEETS ARE PROVIDED AS A REFERENCE FOR SOIL AND GROUNDWATER INFORMATION ONLY.

REVISIONS	
NAME	DATE

ILLINOIS DEPARTMENT OF TRANSPORTATION

SOIL STRATA PLAN
FAP 310 (IL 255)
SECTION 60-15-2 & 60-15HB-2
MADISON COUNTY

DRAWN BY EBB

DATE CHECKED BY

IL 111, STA 29+975 TO STA 30+150

12/7/2007

p:\00files\000024\dil111\soilstrata\plan015c02.dgn