FAP RTE	SECTION	COUNTY	TOTAL SHEETS	SHEET NO.
310	60-15-2 60-15HB-2	MADISON	272	172
STA.		TO STA.		
FED. ROAD DIST. NO.		ILLINOIS	FED. AID PROJECT	
			CONTRACT NO. 76624	

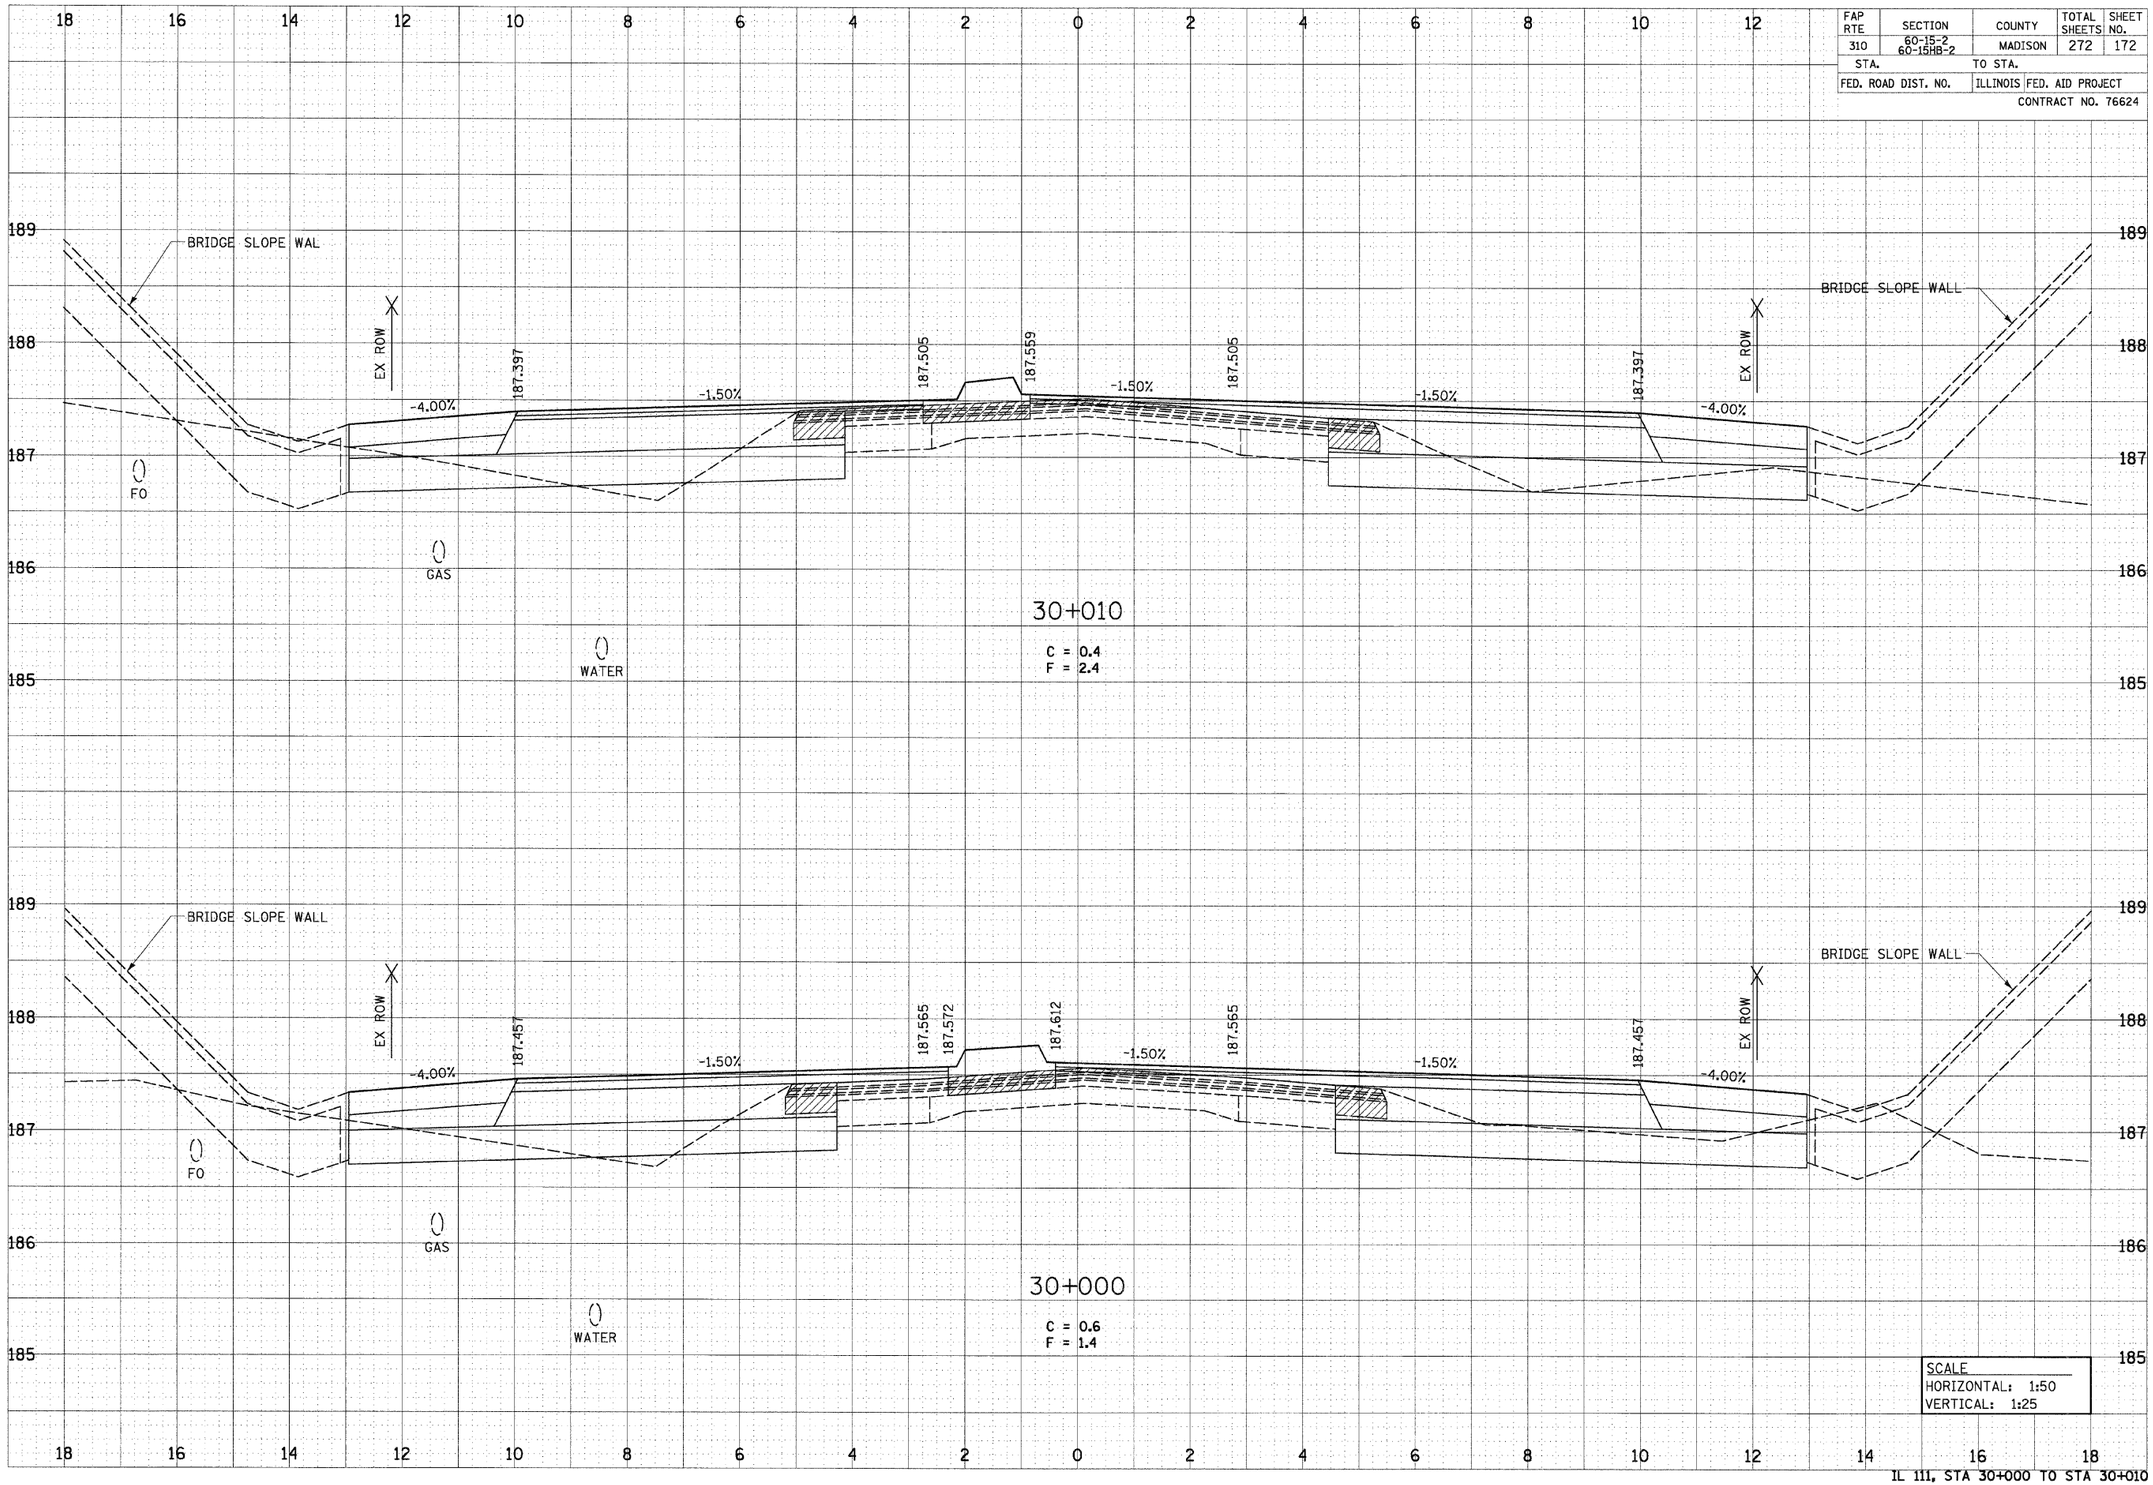

FINAL SURVEY	BY	DATE
NOTE BOOK	SURVEYED	
NO.	DRAWN	
	TRACED	
	AREAS	
	AREAS CHECKED	

ORIGINAL SURVEY	BY	DATE
NOTE BOOK	SURVEYED	
NO.	DRAWN	
	TRACED	
	AREAS	
	AREAS CHECKED	

SCALE
HORIZONTAL: 1:50
VERTICAL: 1:25

IL 111, STA 30+000 TO STA 30+010

bgj

12/7/2007

p:\00files\000024\dlili\crosssections\xsec015c.dgn