FAP RTE	SECTION	COUNTY	TOTAL SHEETS	SHEET NO.
310	60-15-2 60-15HB-2	MADISON	272	185
STA.		TO STA.		
FED. ROAD DIST. NO.		ILLINOIS	FED. AID PROJECT	
			CONTRACT NO. 76624	

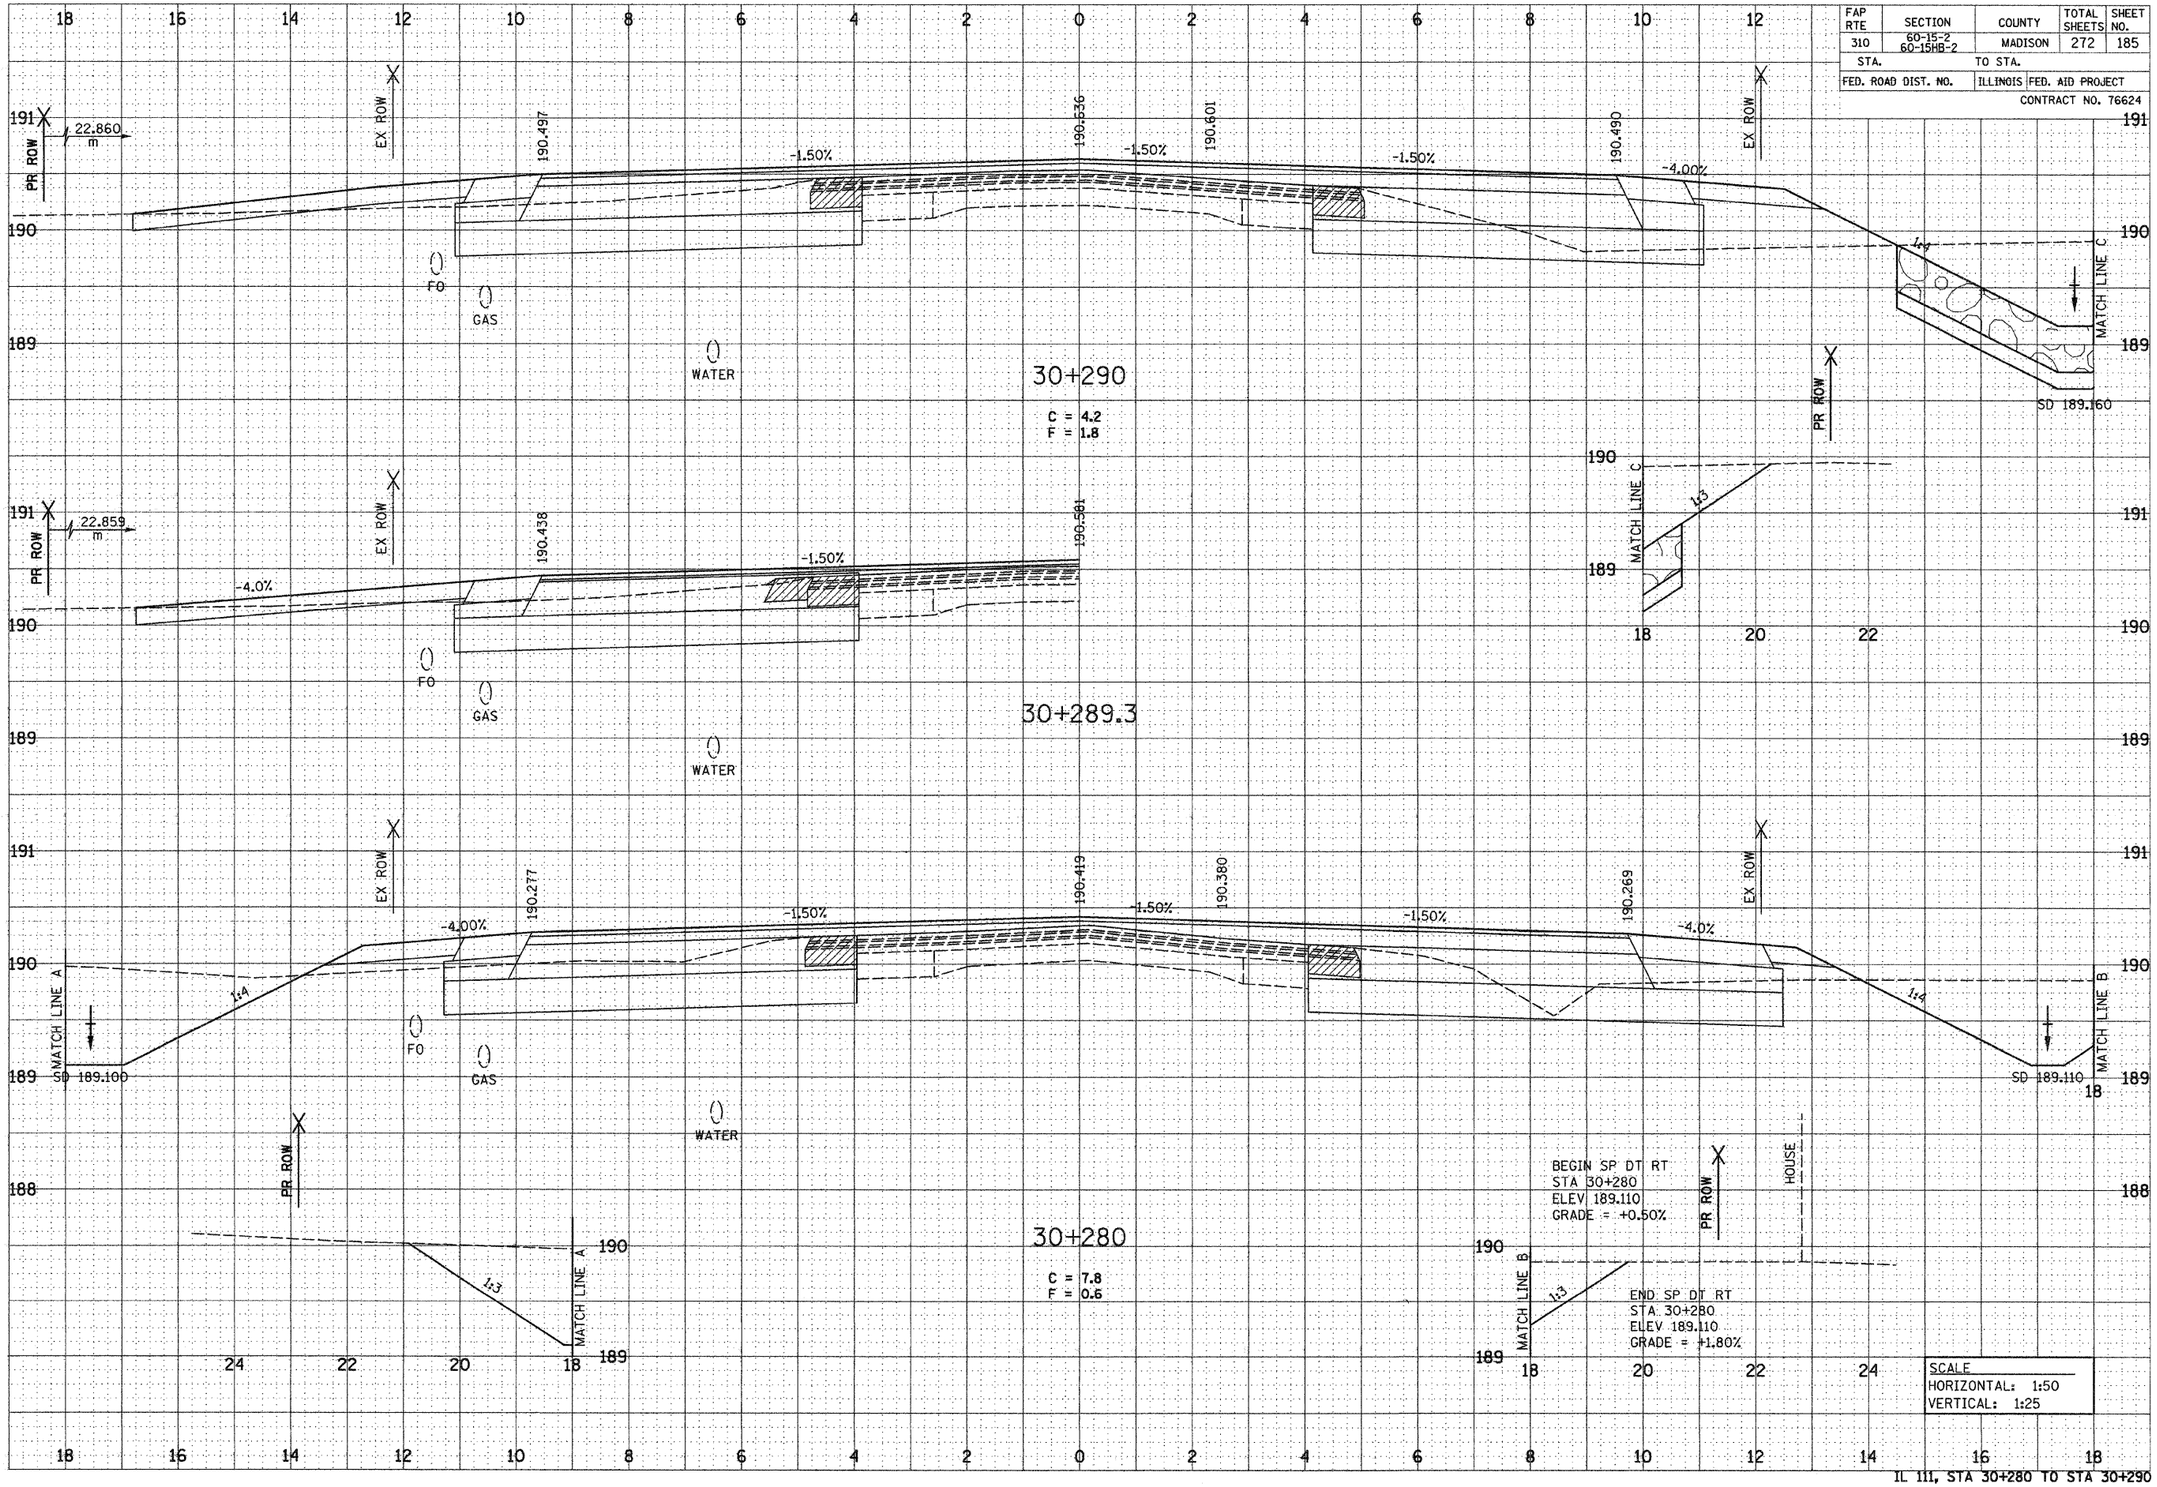

SCALE	
HORIZONTAL:	1:50
VERTICAL:	1:25

IL 111, STA 30+280 TO STA 30+290

FINAL SURVEY	NOTE BOOK	NO.
SURVEYED	BY	
PLOTTED	DATE	
TYPE RTE		
AREAS		
AREAS CHECKED		

ORIGINAL SURVEY	NOTE BOOK	NO.
SURVEYED	BY	
PLOTTED	DATE	
TYPE RTE		
AREAS		
AREAS CHECKED		

bgJ

5/13/2008

p:\00files\000024\dIL111\CrossSections\xsec015c.dgn