FAP RTE	SECTION	COUNTY	TOTAL SHEETS	SHEET NO.
310	60-15-2 60-15HB-2	MADISON	272	188
STA.		TO STA.		
FED. ROAD DIST. NO.		ILLINOIS	FED. AID PROJECT	
			CONTRACT NO. 76624	

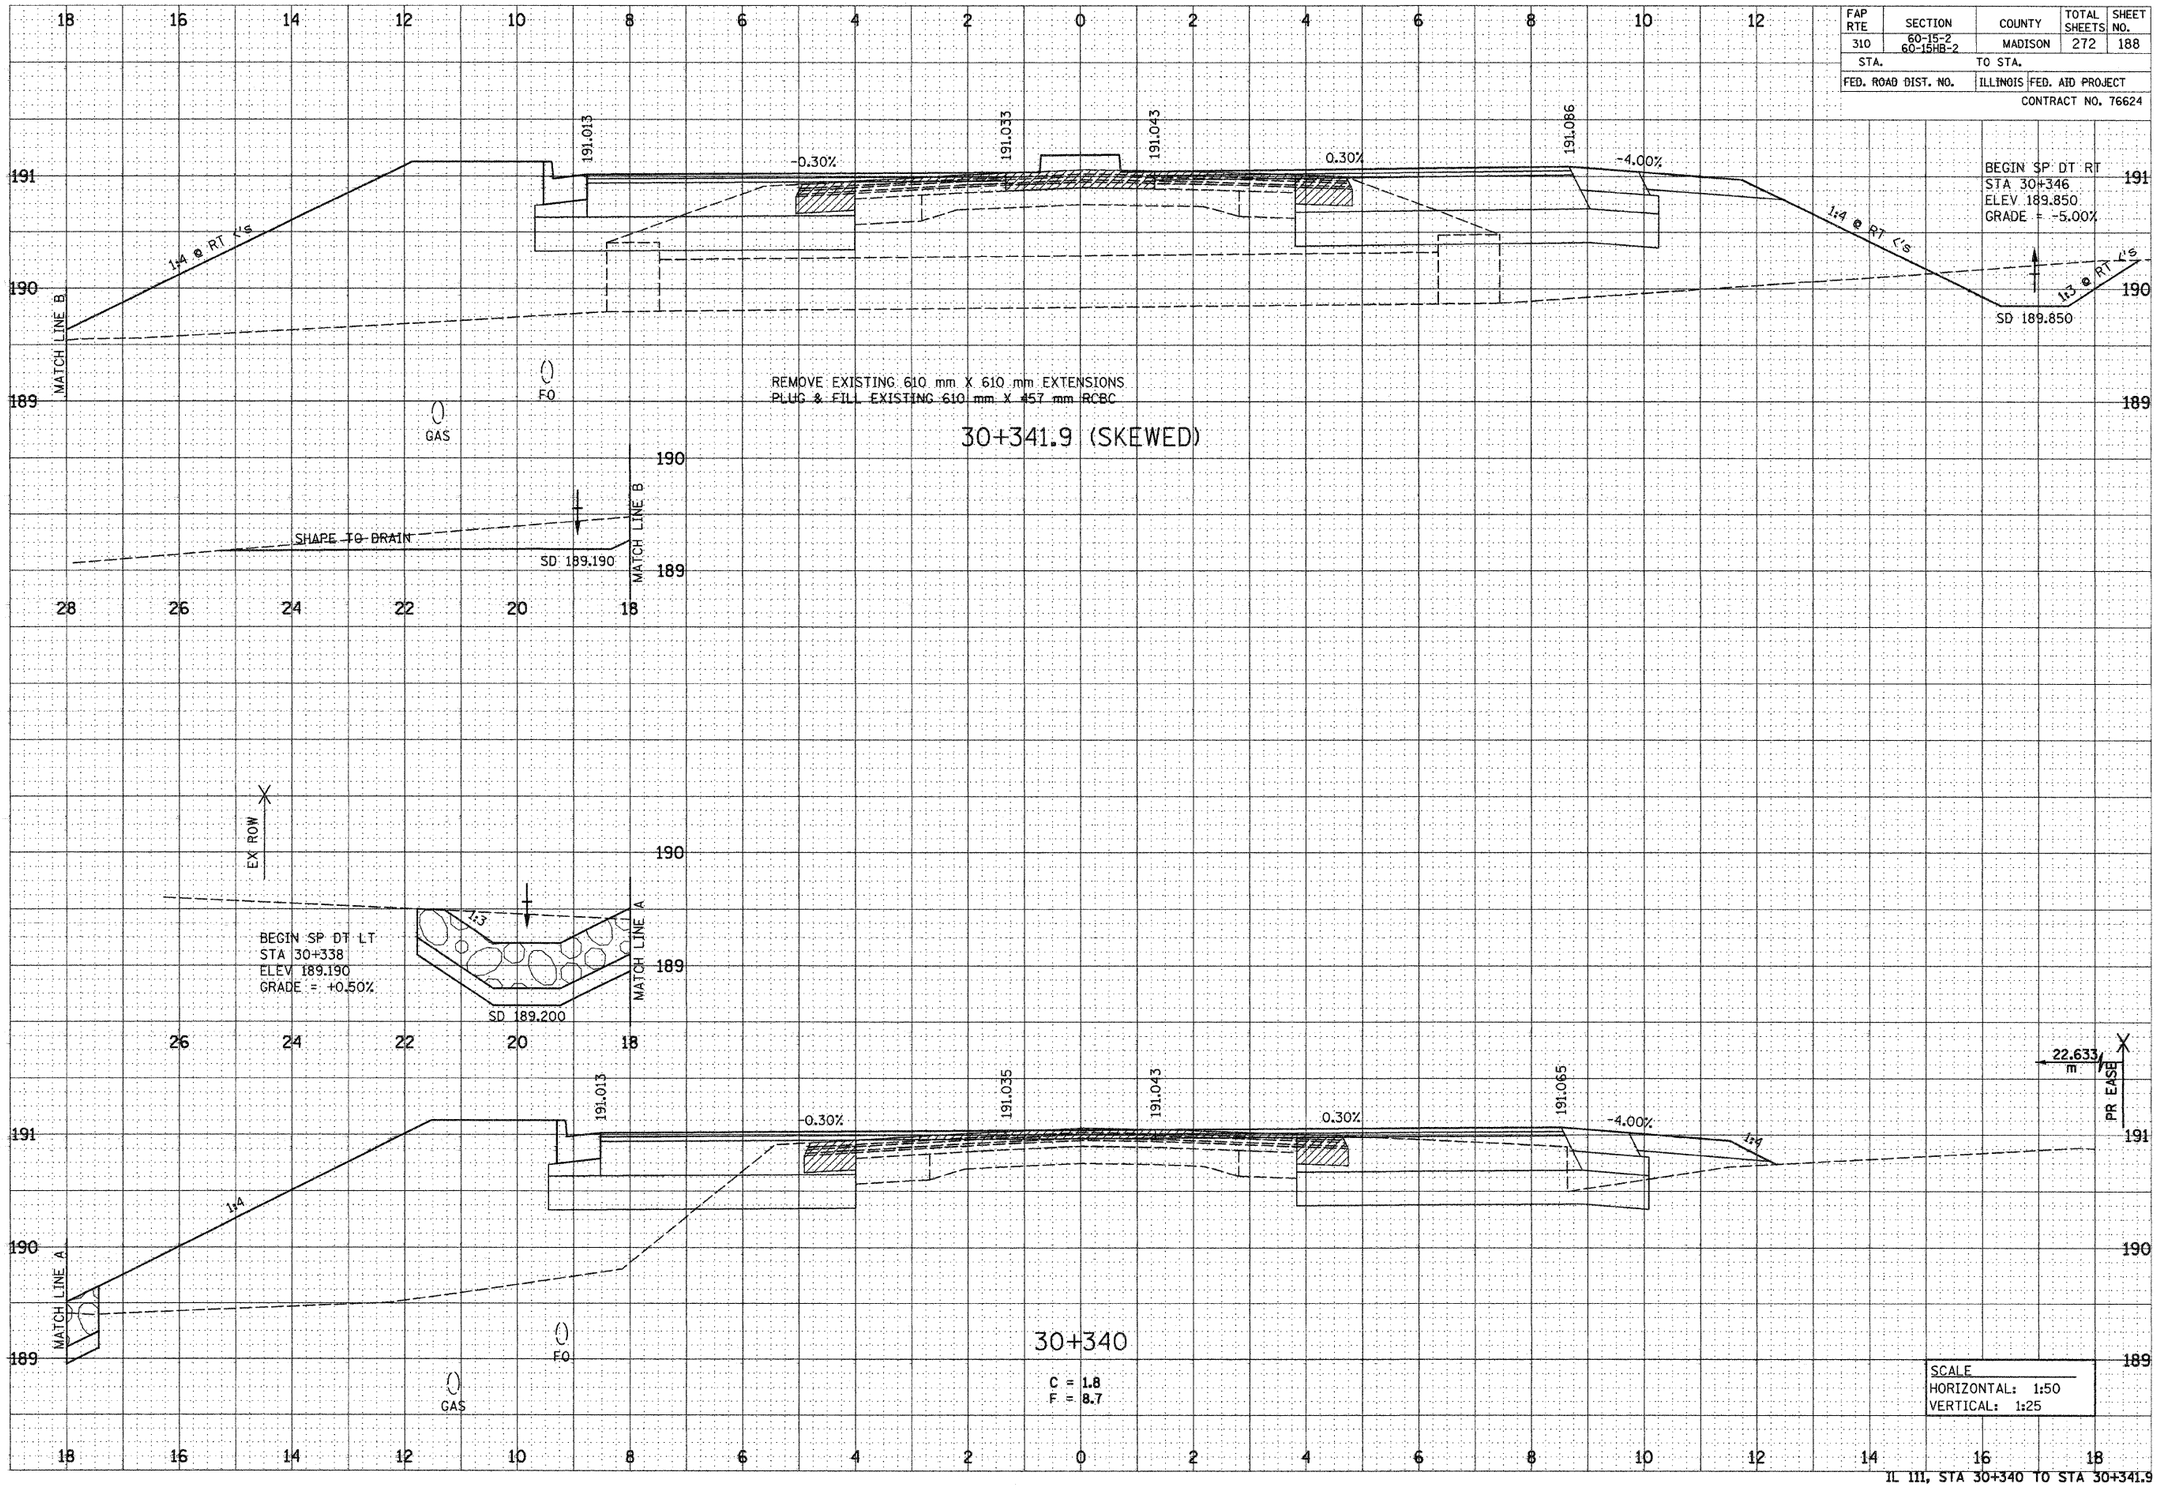

IL 111, STA 30+340 TO STA 30+341.9

bgJ

5/13/2008

p:\00files\000024\dIL111\CrossSections\xsec015c.dgn