FAP RTE	SECTION	COUNTY	TOTAL SHEETS	SHEET NO.
310	60-15-2 60-15HB-2	MADISON	272	194
STA.		TO STA.		
FED. ROAD DIST. NO.		ILLINOIS	FED. AID PROJECT	
			CONTRACT NO. 76624	

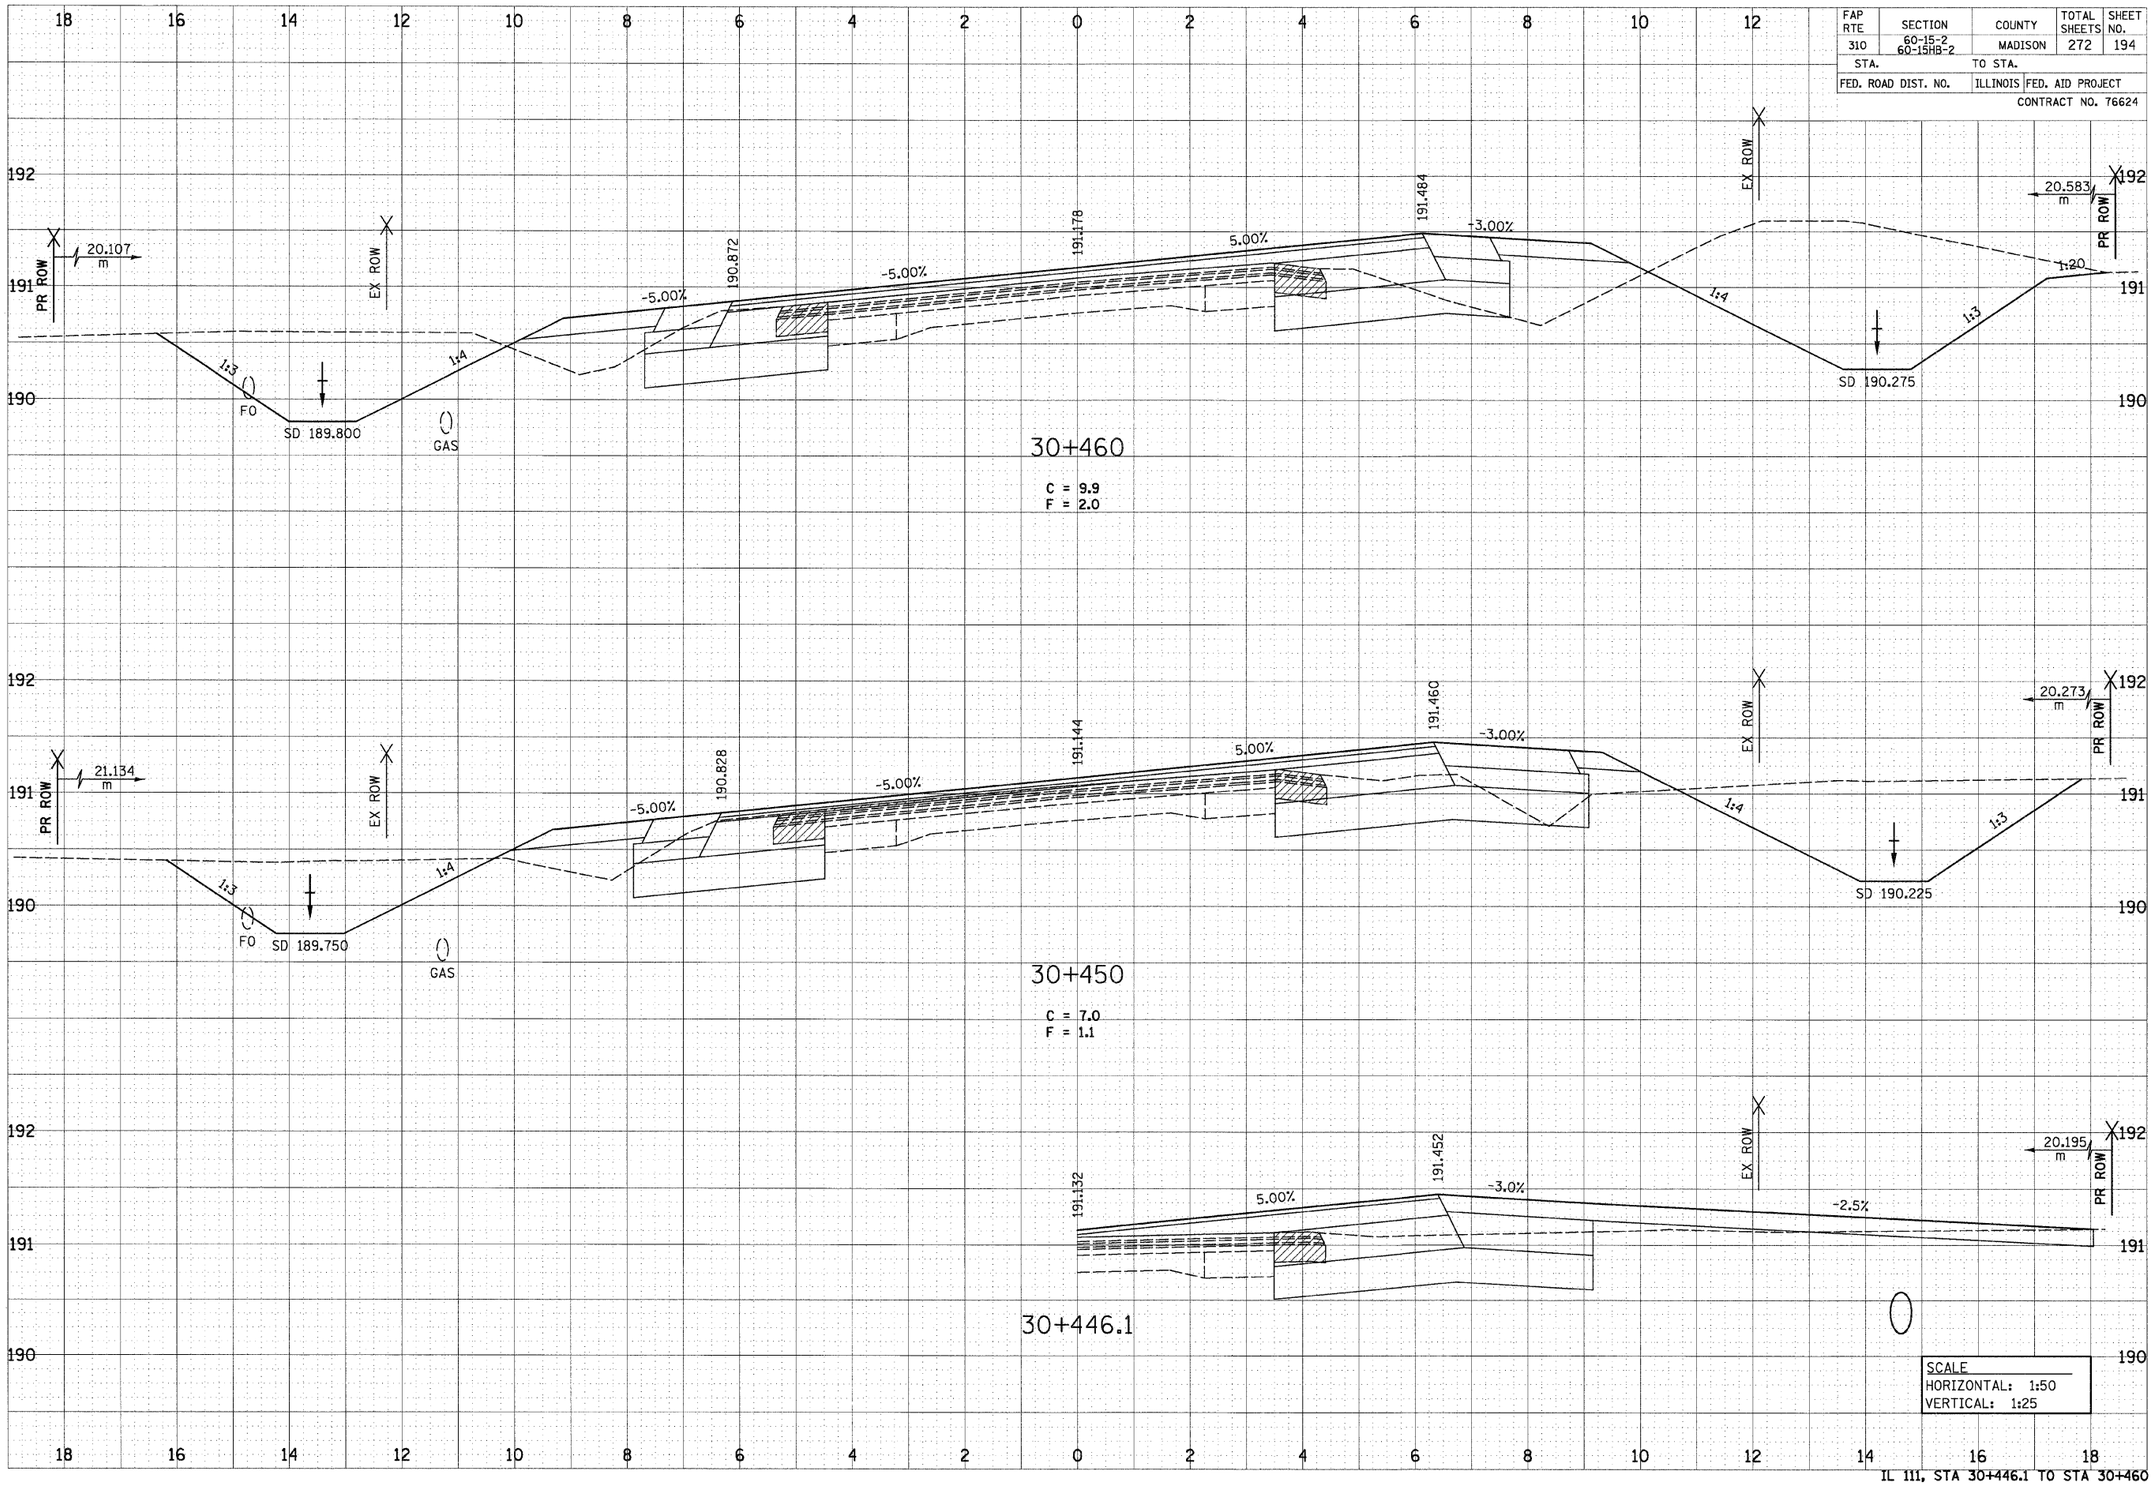

IL 111, STA 30+446.1 TO STA 30+460

FINAL SURVEY	NOTE BOOK	NO.
SURVEYED		
PLOTTED		
TYPE SIZE		
AREAS		
AREAS CHECKED		

ORIGINAL SURVEY	NOTE BOOK	NO.
SURVEYED		
PLOTTED		
TYPE SIZE		
AREAS		
AREAS CHECKED		

BY	DATE

bgj

12/7/2007

p:\00files\000224\dl111\crosssections\xsec015c.dgn