FAP RTE	SECTION	COUNTY	TOTAL SHEETS	SHEET NO.
310	60-15-2 60-15HB-2	MADISON	272	202
STA.		TO STA.		
FED. ROAD DIST. NO.		ILLINOIS	FED. AID PROJECT	
			CONTRACT NO. 76624	

DATE	BY	
		SURVEYED
		PLOTTED
		PLANIMETER
		AREAS
		AREAS CHECKED

FINAL SURVEY
NOTE BOOK
NO.

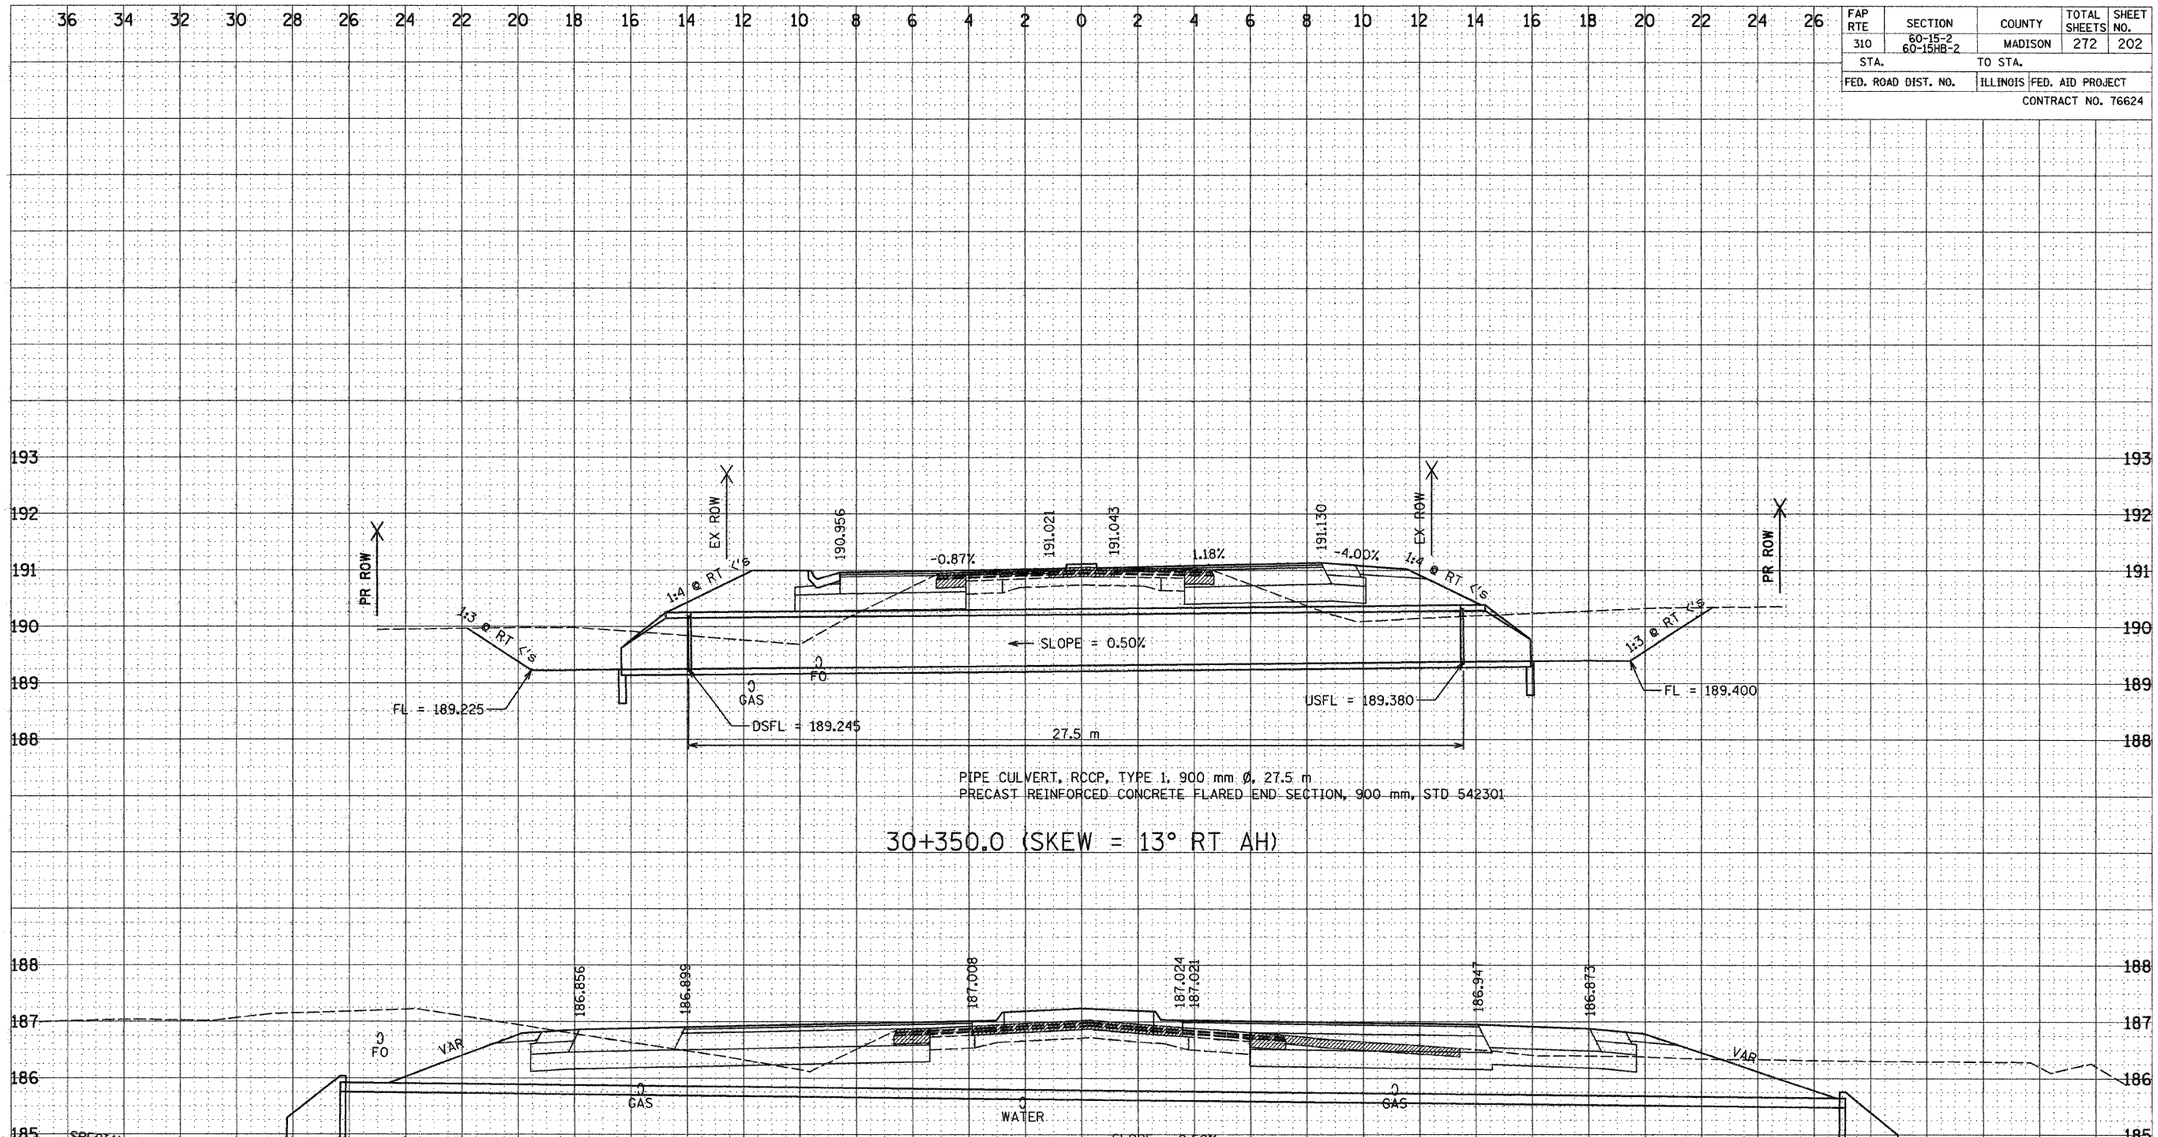

PIPE CULVERT, RCCP, TYPE 1, 900 mm Ø, 27.5 m
PRECAST REINFORCED CONCRETE FLARED END SECTION, 900 mm, STD 542301

30+350.0 (SKEW = 13° RT AH)

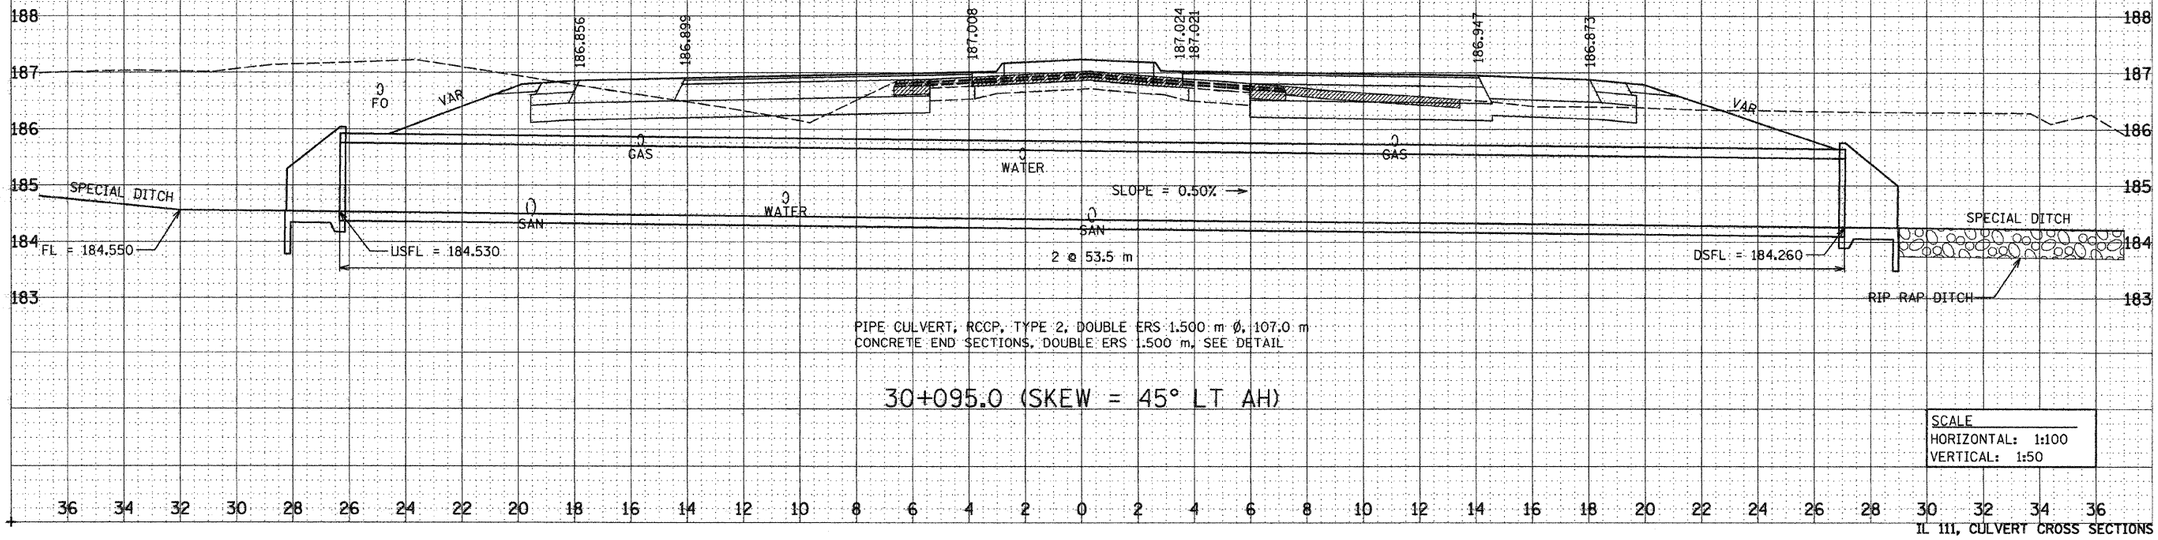

PIPE CULVERT, RCCP, TYPE 2, DOUBLE ERS 1.500 m Ø, 107.0 m
CONCRETE END SECTIONS, DOUBLE ERS 1.500 m, SEE DETAIL

30+095.0 (SKEW = 45° LT AH)

ORIGINAL SURVEY	DATE
	BY
	SURVEYED
	PLOTTED
	PLANIMETER
NOTE BOOK	AREAS
NO.	AREAS CHECKED

SCALE
HORIZONTAL: 1:100
VERTICAL: 1:50

IL 111, CULVERT CROSS SECTIONS

5/13/2008

p:\00files\000024\dIL111\CrossSections\XS-Culverts-IL111.dgn