FAP RTE	SECTION	COUNTY	TOTAL SHEETS	SHEET NO.
310	60-15-2 60-15HB-2	MADISON	272	213
STA.		TO STA.		
FED. ROAD DIST. NO.		ILLINOIS	FED. AID PROJECT	

CONTRACT NO. 76624

PLAN VIEW - RAMP F & RAMP C
FOR CROSS SECTION REFERENCE ONLY

NOT TO SCALE

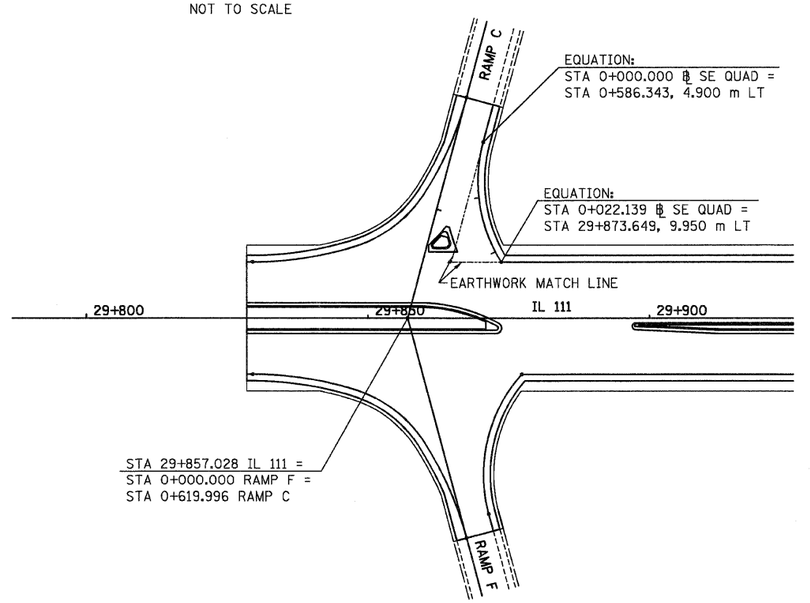

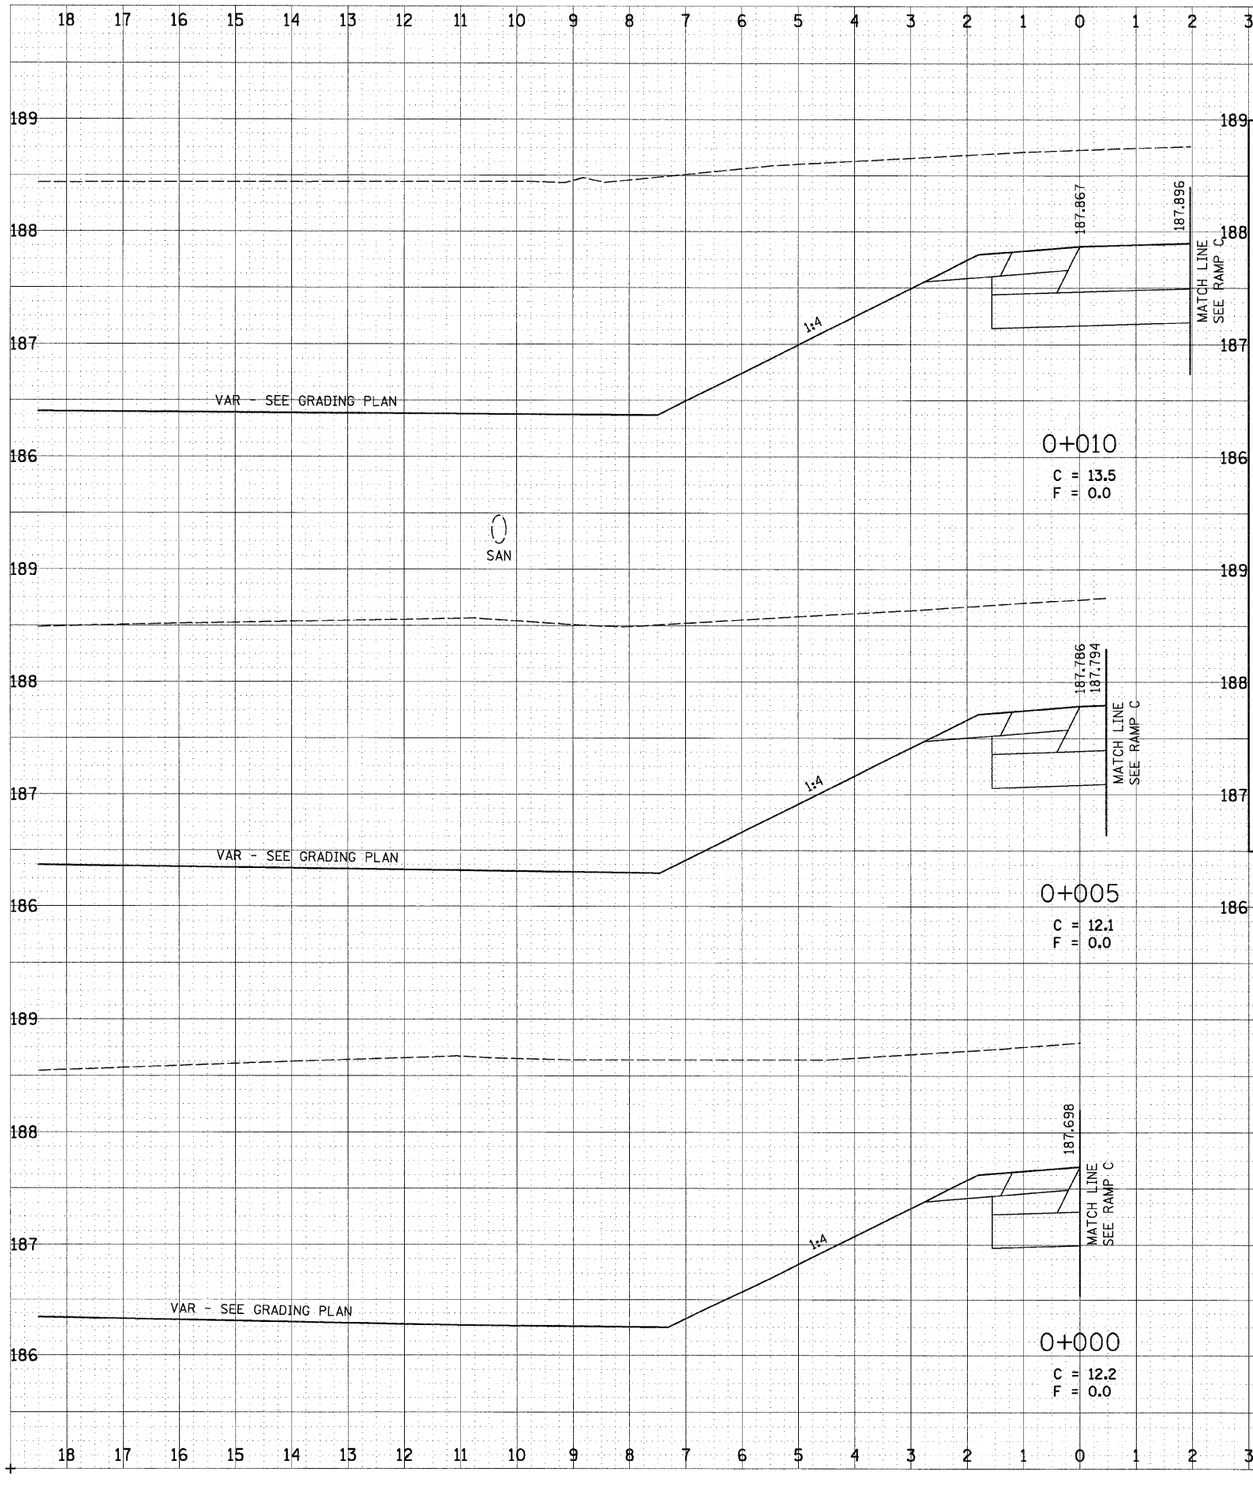

SCALE
HORIZONTAL: 1:50
VERTICAL: 1:25

SE QUADRANT RAMP C, STA 0+000 TO STA 0+010

ORIGINAL SURVEY	BY	DATE
NOTE BOOK	SURVEYED	
NO.	PLOTTED	
	TEMPLATE	
	AREAS	
	AREAS CHECKED	

FINAL SURVEY	BY	DATE
NOTE BOOK	SURVEYED	
NO.	PLOTTED	
	TEMPLATE	
	AREAS	
	AREAS CHECKED	

12/7/2007

p:\00files\000024\dlll\crossections\rampc.dgn