FAP RTE	SECTION	COUNTY	TOTAL SHEETS	SHEET NO.
310	60-15-2 60-15HB-2	MADISON	272	218
STA.		TO STA.		
FED. ROAD DIST. NO.		ILLINOIS	FED. AID PROJECT	
			CONTRACT NO. 76624	

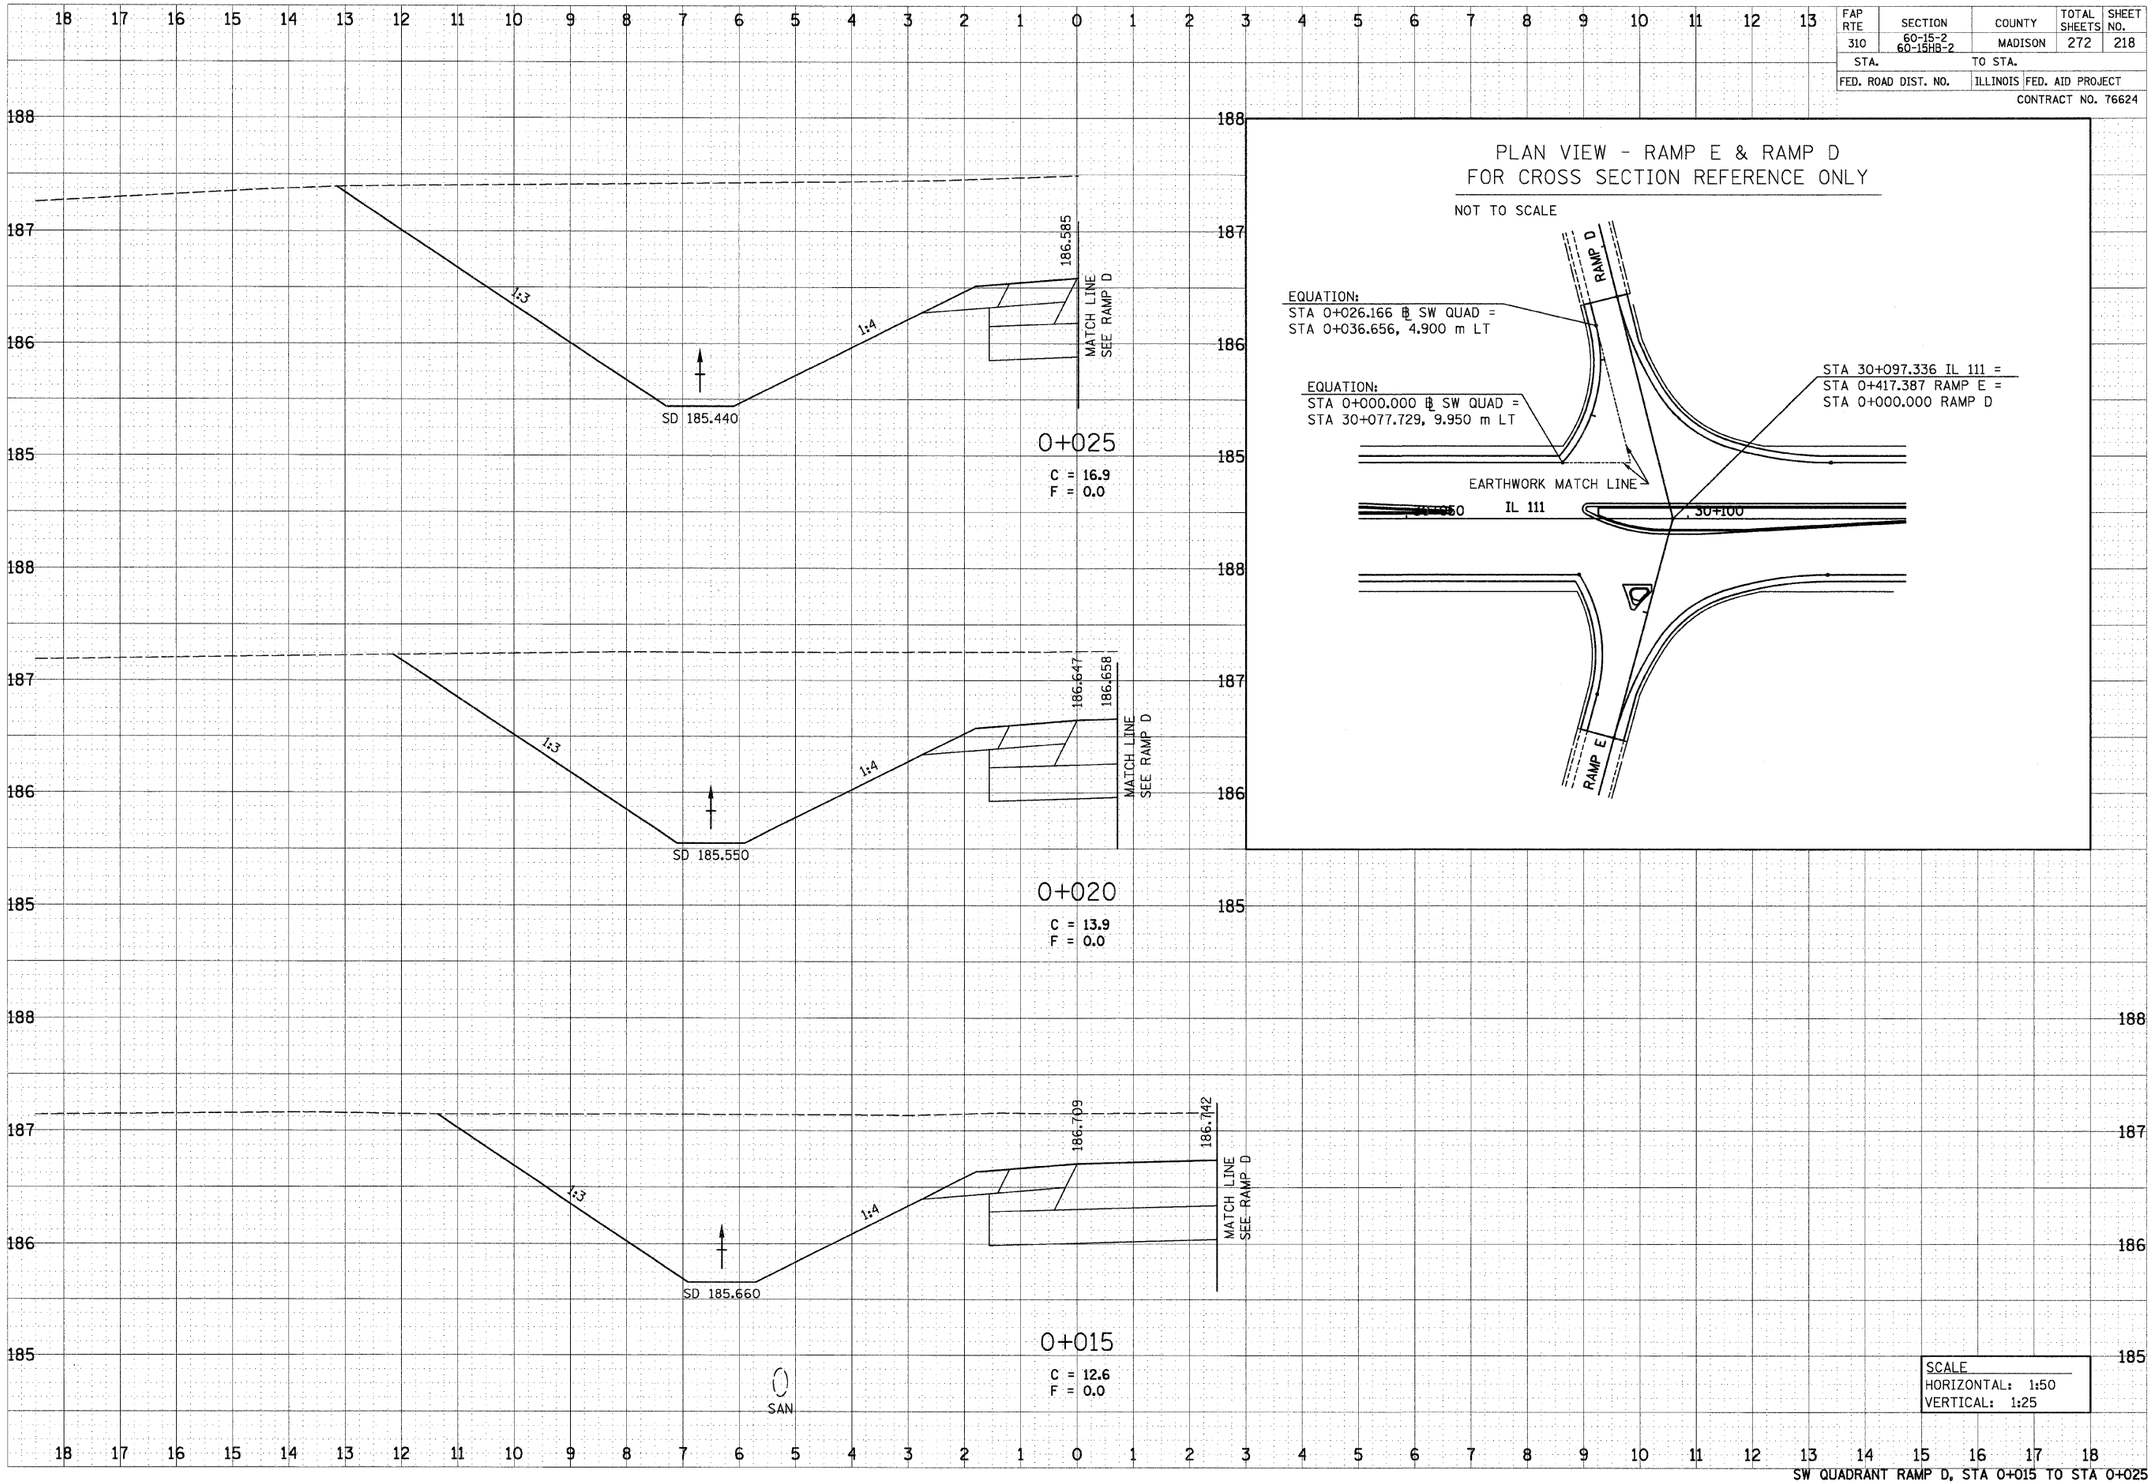

PLAN VIEW - RAMP E & RAMP D
FOR CROSS SECTION REFERENCE ONLY

NOT TO SCALE

SCALE
HORIZONTAL: 1:50
VERTICAL: 1:25

SW QUADRANT RAMP D, STA 0+015 TO STA 0+025

ORIGINAL SURVEY	SURVEYED	BY	DATE
	PLOTTED		
NOTE BOOK	TEMPLATE		
NO.	AREAS		
	AREAS CHECKED		

FINAL SURVEY	SURVEYED	BY	DATE
	PLOTTED		
NOTE BOOK	TEMPLATE		
NO.	AREAS		
	AREAS CHECKED		

bgj

12/7/2007

p:\02files\000224\dill11\crosssections\rampd.dgn