FAP RTE	SECTION	COUNTY	TOTAL SHEETS	SHEET NO.
310	60-15-2 60-15HB-2	MADISON	272	223
STA.		TO STA.		
FED. ROAD DIST. NO.		ILLINOIS	FED. AID PROJECT	
			CONTRACT NO. 76624	

PLAN VIEW - RAMP E & RAMP D
FOR CROSS SECTION REFERENCE ONLY

NOT TO SCALE

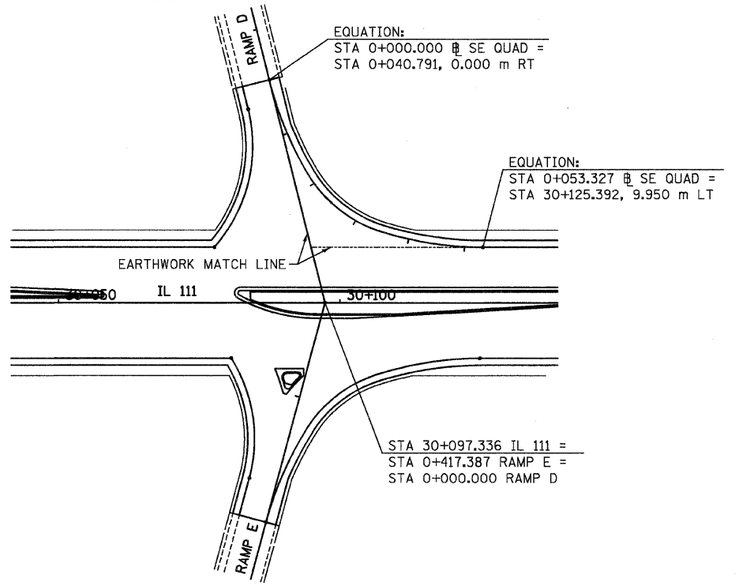

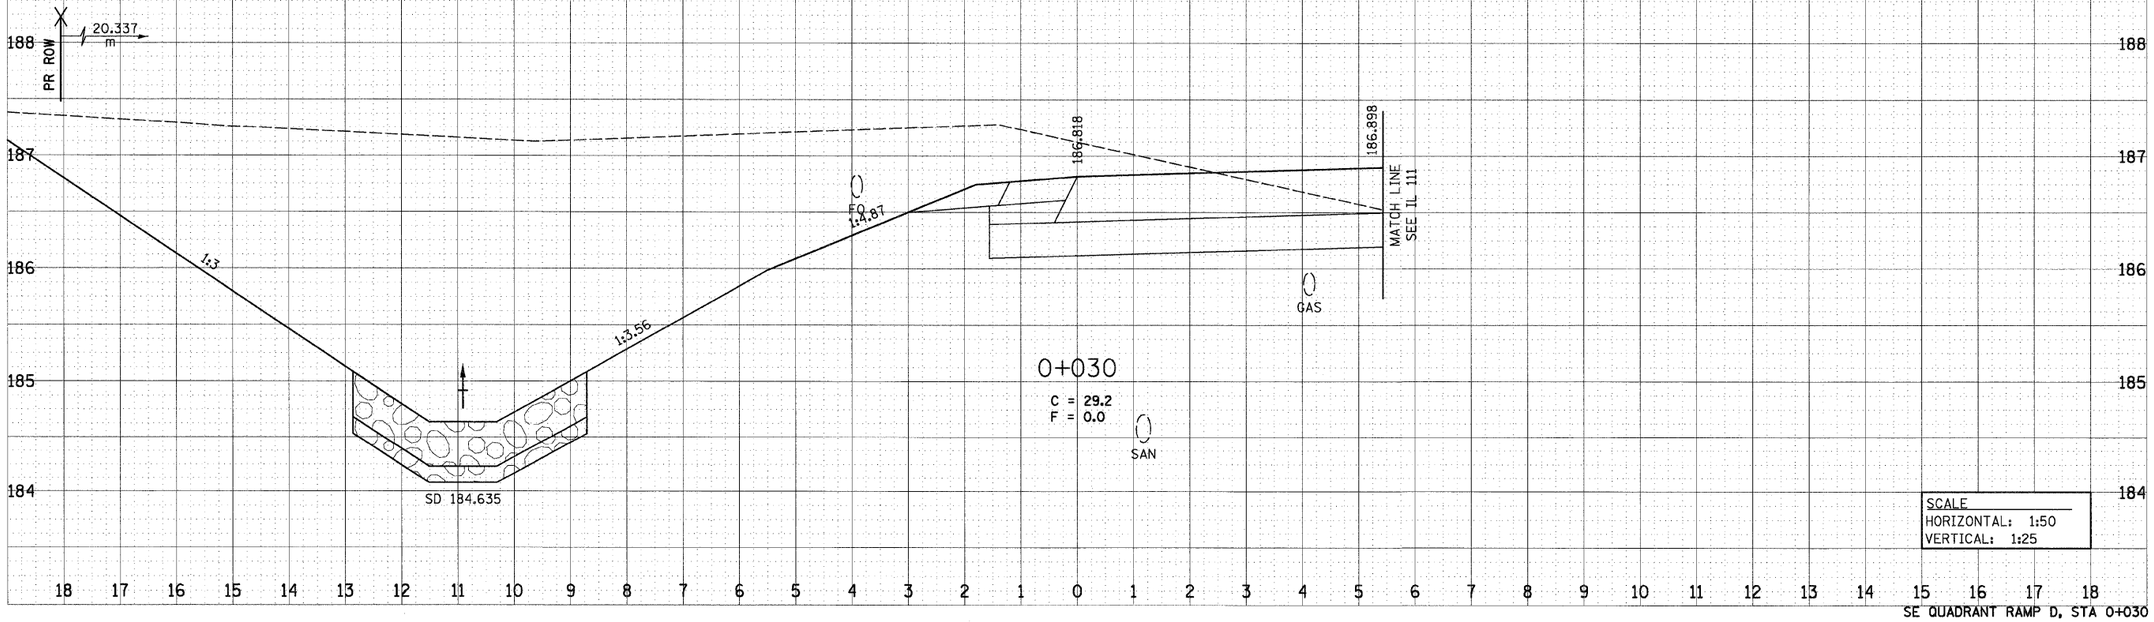

SE QUADRANT RAMP D, STA 0+030

DATE	BY	
		SURVEYED
		PLOTTED
		TEMPLATE
		AREAS
		AREAS CHECKED

FINAL SURVEY
NOTE BOOK
NO.

ORIGINAL SURVEY

12/7/2007

p:\00files\000024\dl111\crossections\rampd.dgn