FAP RTE	SECTION	COUNTY	TOTAL SHEETS	SHEET NO.
310	60-15-2 60-15HB-2	MADISON	272	235
STA.		TO STA.		
FED. ROAD DIST. NO.		ILLINOIS	FED. AID PROJECT	

CONTRACT NO. 76624

FINAL SURVEY	SURVEYED	BY	DATE
NOTE BOOK	PLOTTED		
NO.	TEMPLATE		
	AREAS		
	AREAS CHECKED		

ORIGINAL SURVEY	SURVEYED	BY	DATE
NOTE BOOK	PLOTTED		
NO.	TEMPLATE		
	AREAS		
	AREAS CHECKED		

PLAN VIEW - RAMP F & RAMP C
FOR CROSS SECTION REFERENCE ONLY

NOT TO SCALE

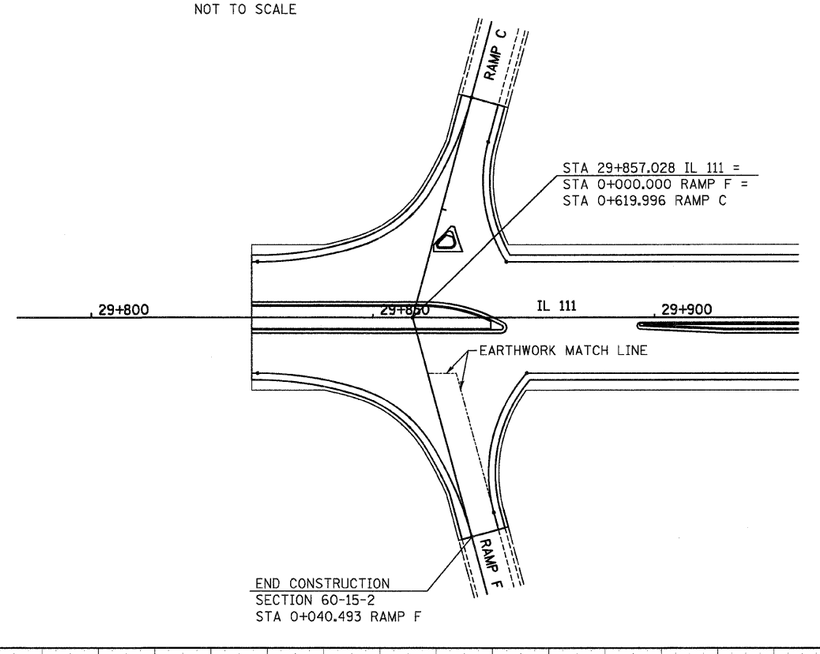

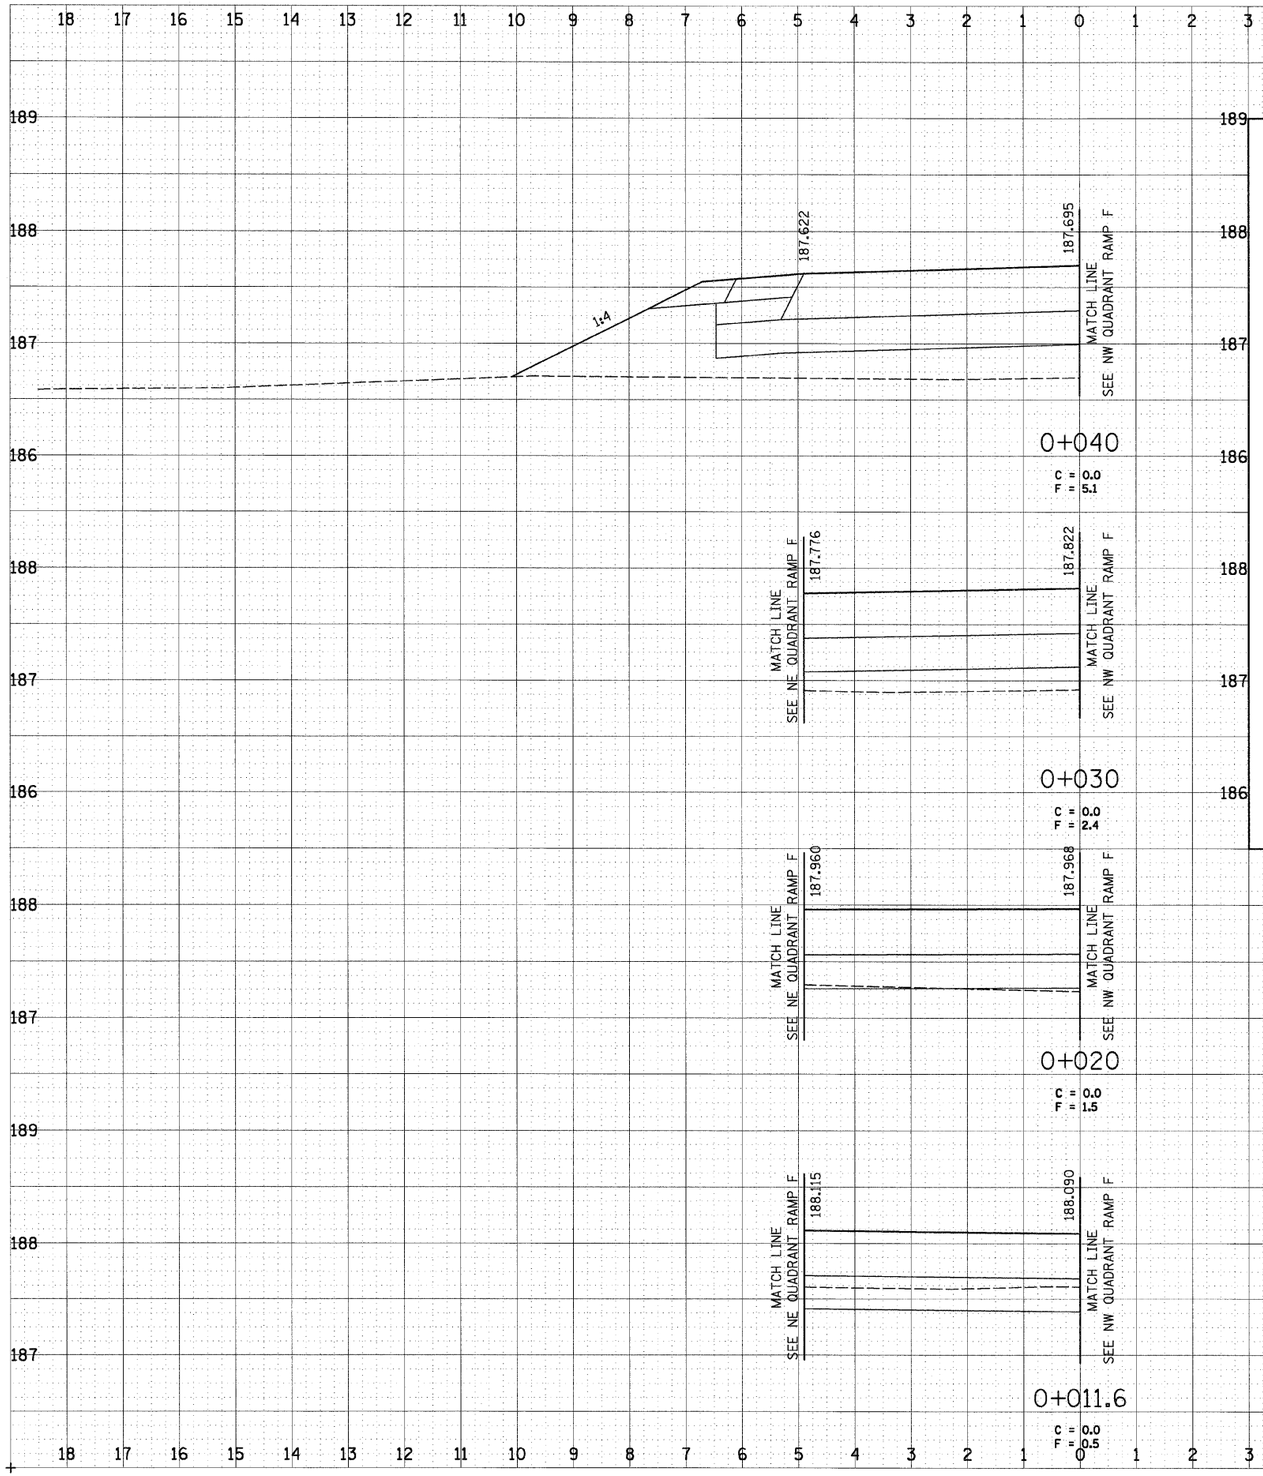

SCALE
HORIZONTAL: 1:50
VERTICAL: 1:25

RAMP F, STA 0+011.6 TO STA 0+040

12/7/2007

p:\02files\000024\dil111\crosssections\rampf.dgn