FAP RTE	SECTION	COUNTY	TOTAL SHEETS	SHEET NO.
310	60-15-2 60-15HB-2	MADISON	272	241
STA.		TO STA.		
FED. ROAD DIST. NO.		ILLINOIS	FED. AID PROJECT	
			CONTRACT NO. 76624	

FINAL SURVEY	BY	DATE
NOTE BOOK	SURVEYED	
NO.	PLOTTED	
	TEMPLATE	
	AREAS	
	AREAS CHECKED	

ORIGINAL SURVEY	BY	DATE
NOTE BOOK	SURVEYED	
NO.	PLOTTED	
	TEMPLATE	
	AREAS	
	AREAS CHECKED	

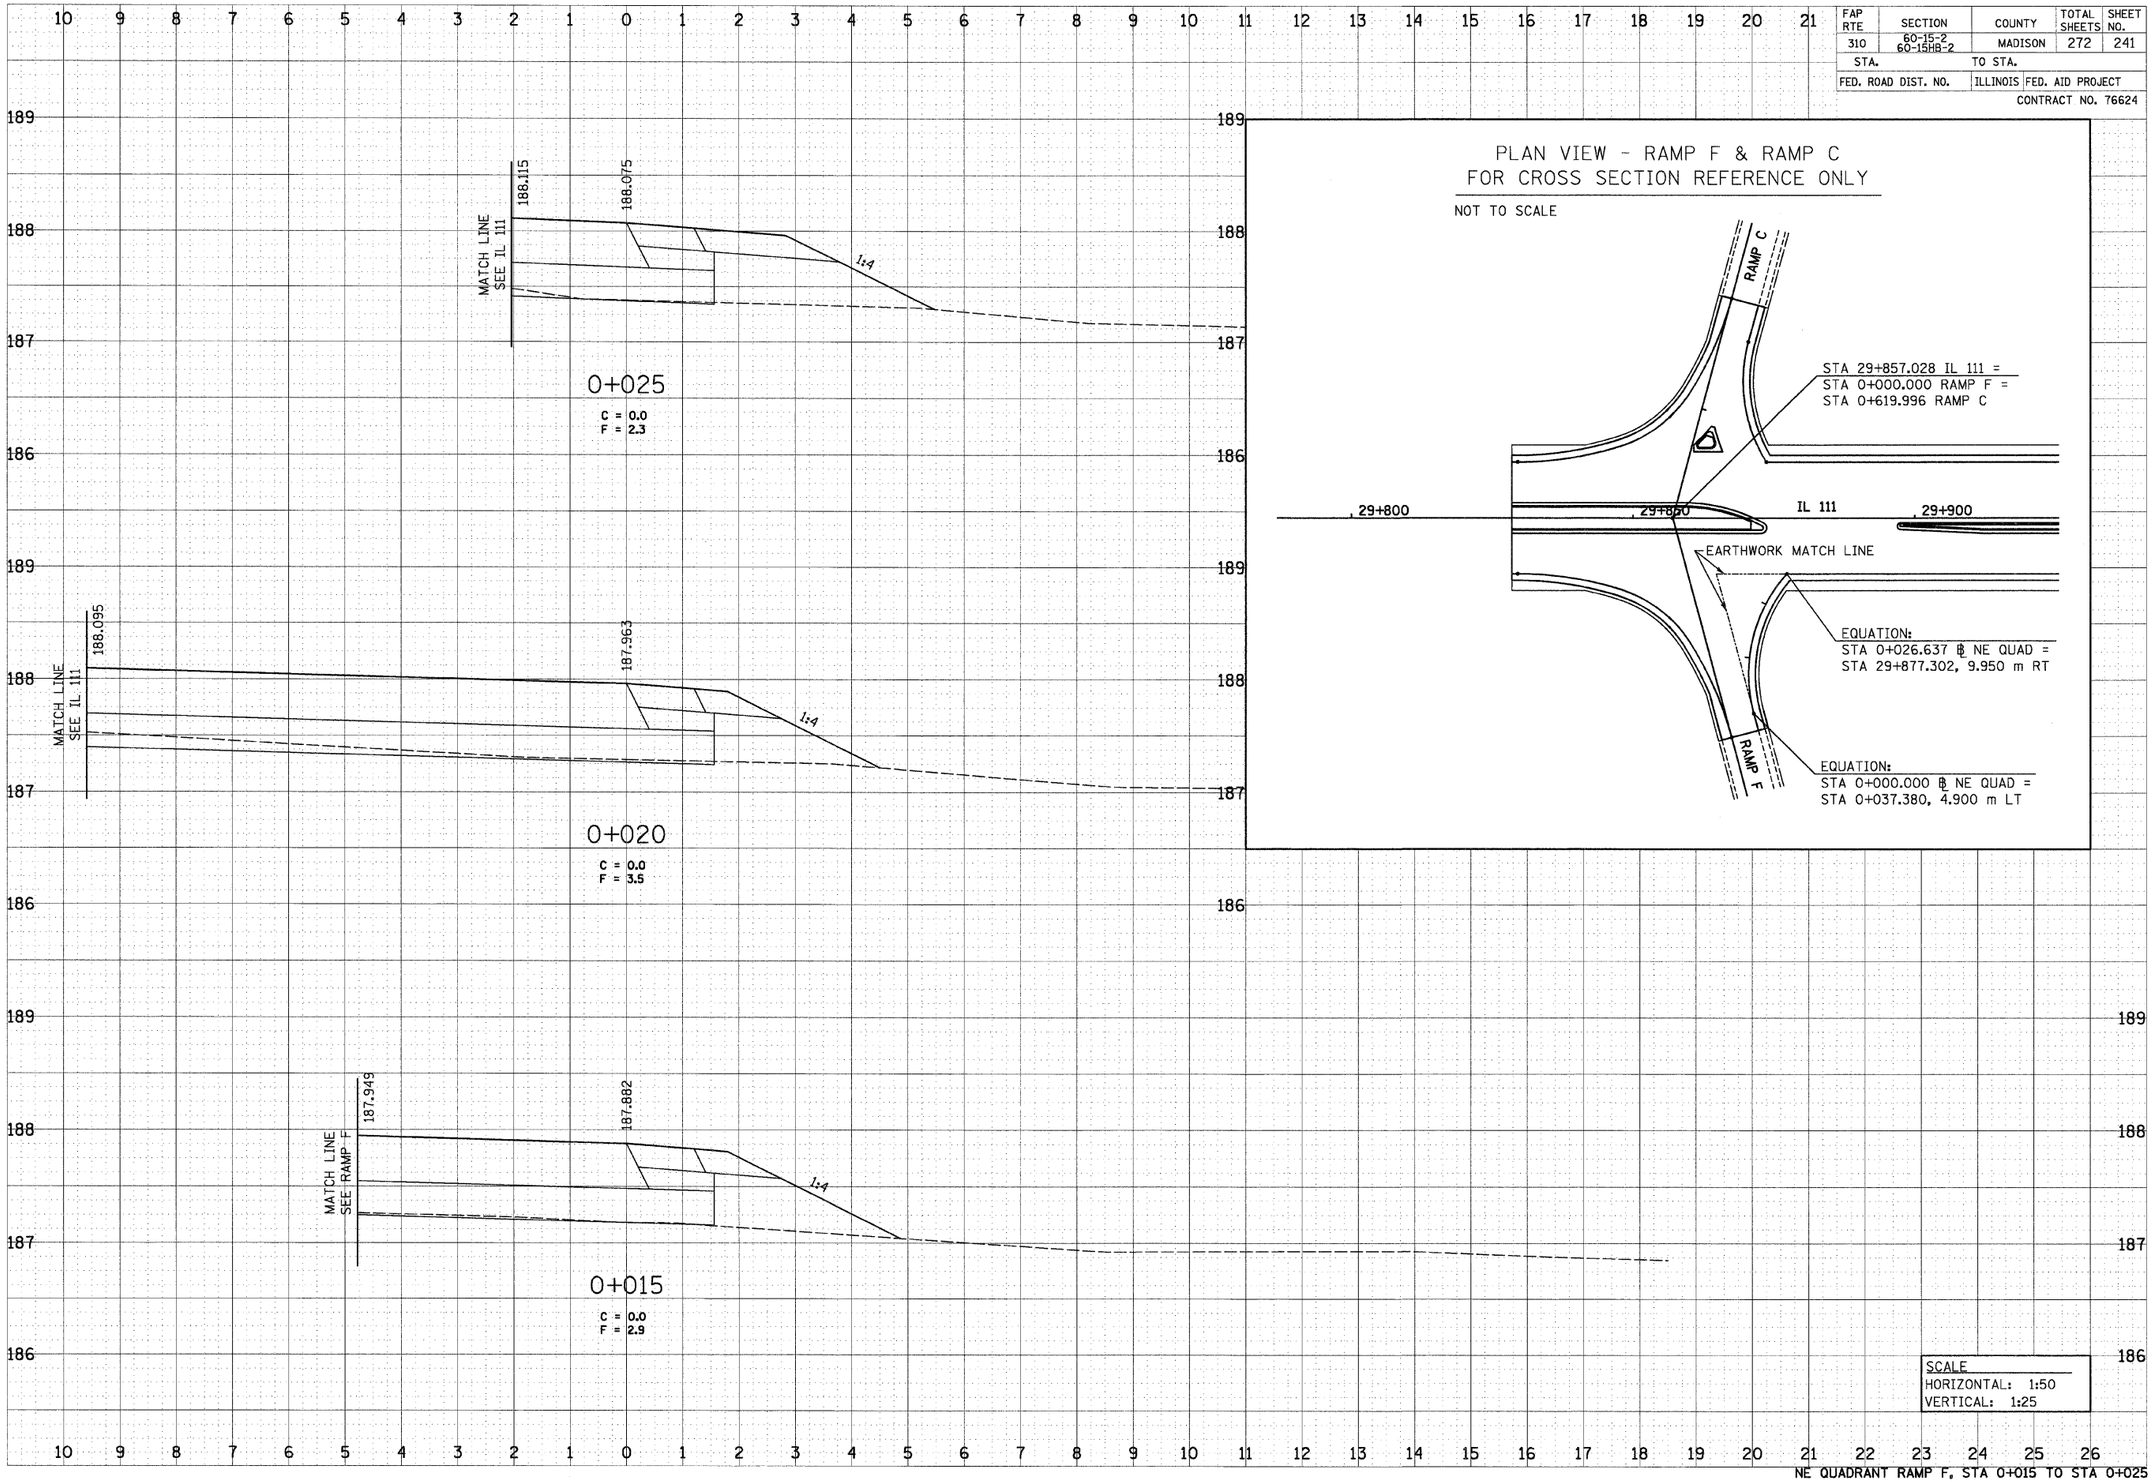

PLAN VIEW - RAMP F & RAMP C
FOR CROSS SECTION REFERENCE ONLY

NOT TO SCALE

SCALE
HORIZONTAL: 1:50
VERTICAL: 1:25

NE QUADRANT RAMP F, STA 0+015 TO STA 0+025

bgj

12/7/2007

p:\02files\000024\dl111\crosssections\rampf.dgn