FAP RTE	SECTION	COUNTY	TOTAL SHEETS	SHEET NO.
310	60-15-2 60-15HB-2	MADISON	272	263
STA.		TO STA.		
FED. ROAD DIST. NO.		ILLINOIS	FED. AID PROJECT	
			CONTRACT NO. 76624	

ORIGINAL SURVEY	BY	DATE
SURVEYED		
PLOTTED		
TEMPLATE		
NOTE BOOK	AREAS	
NO.	AREAS CHECKED	

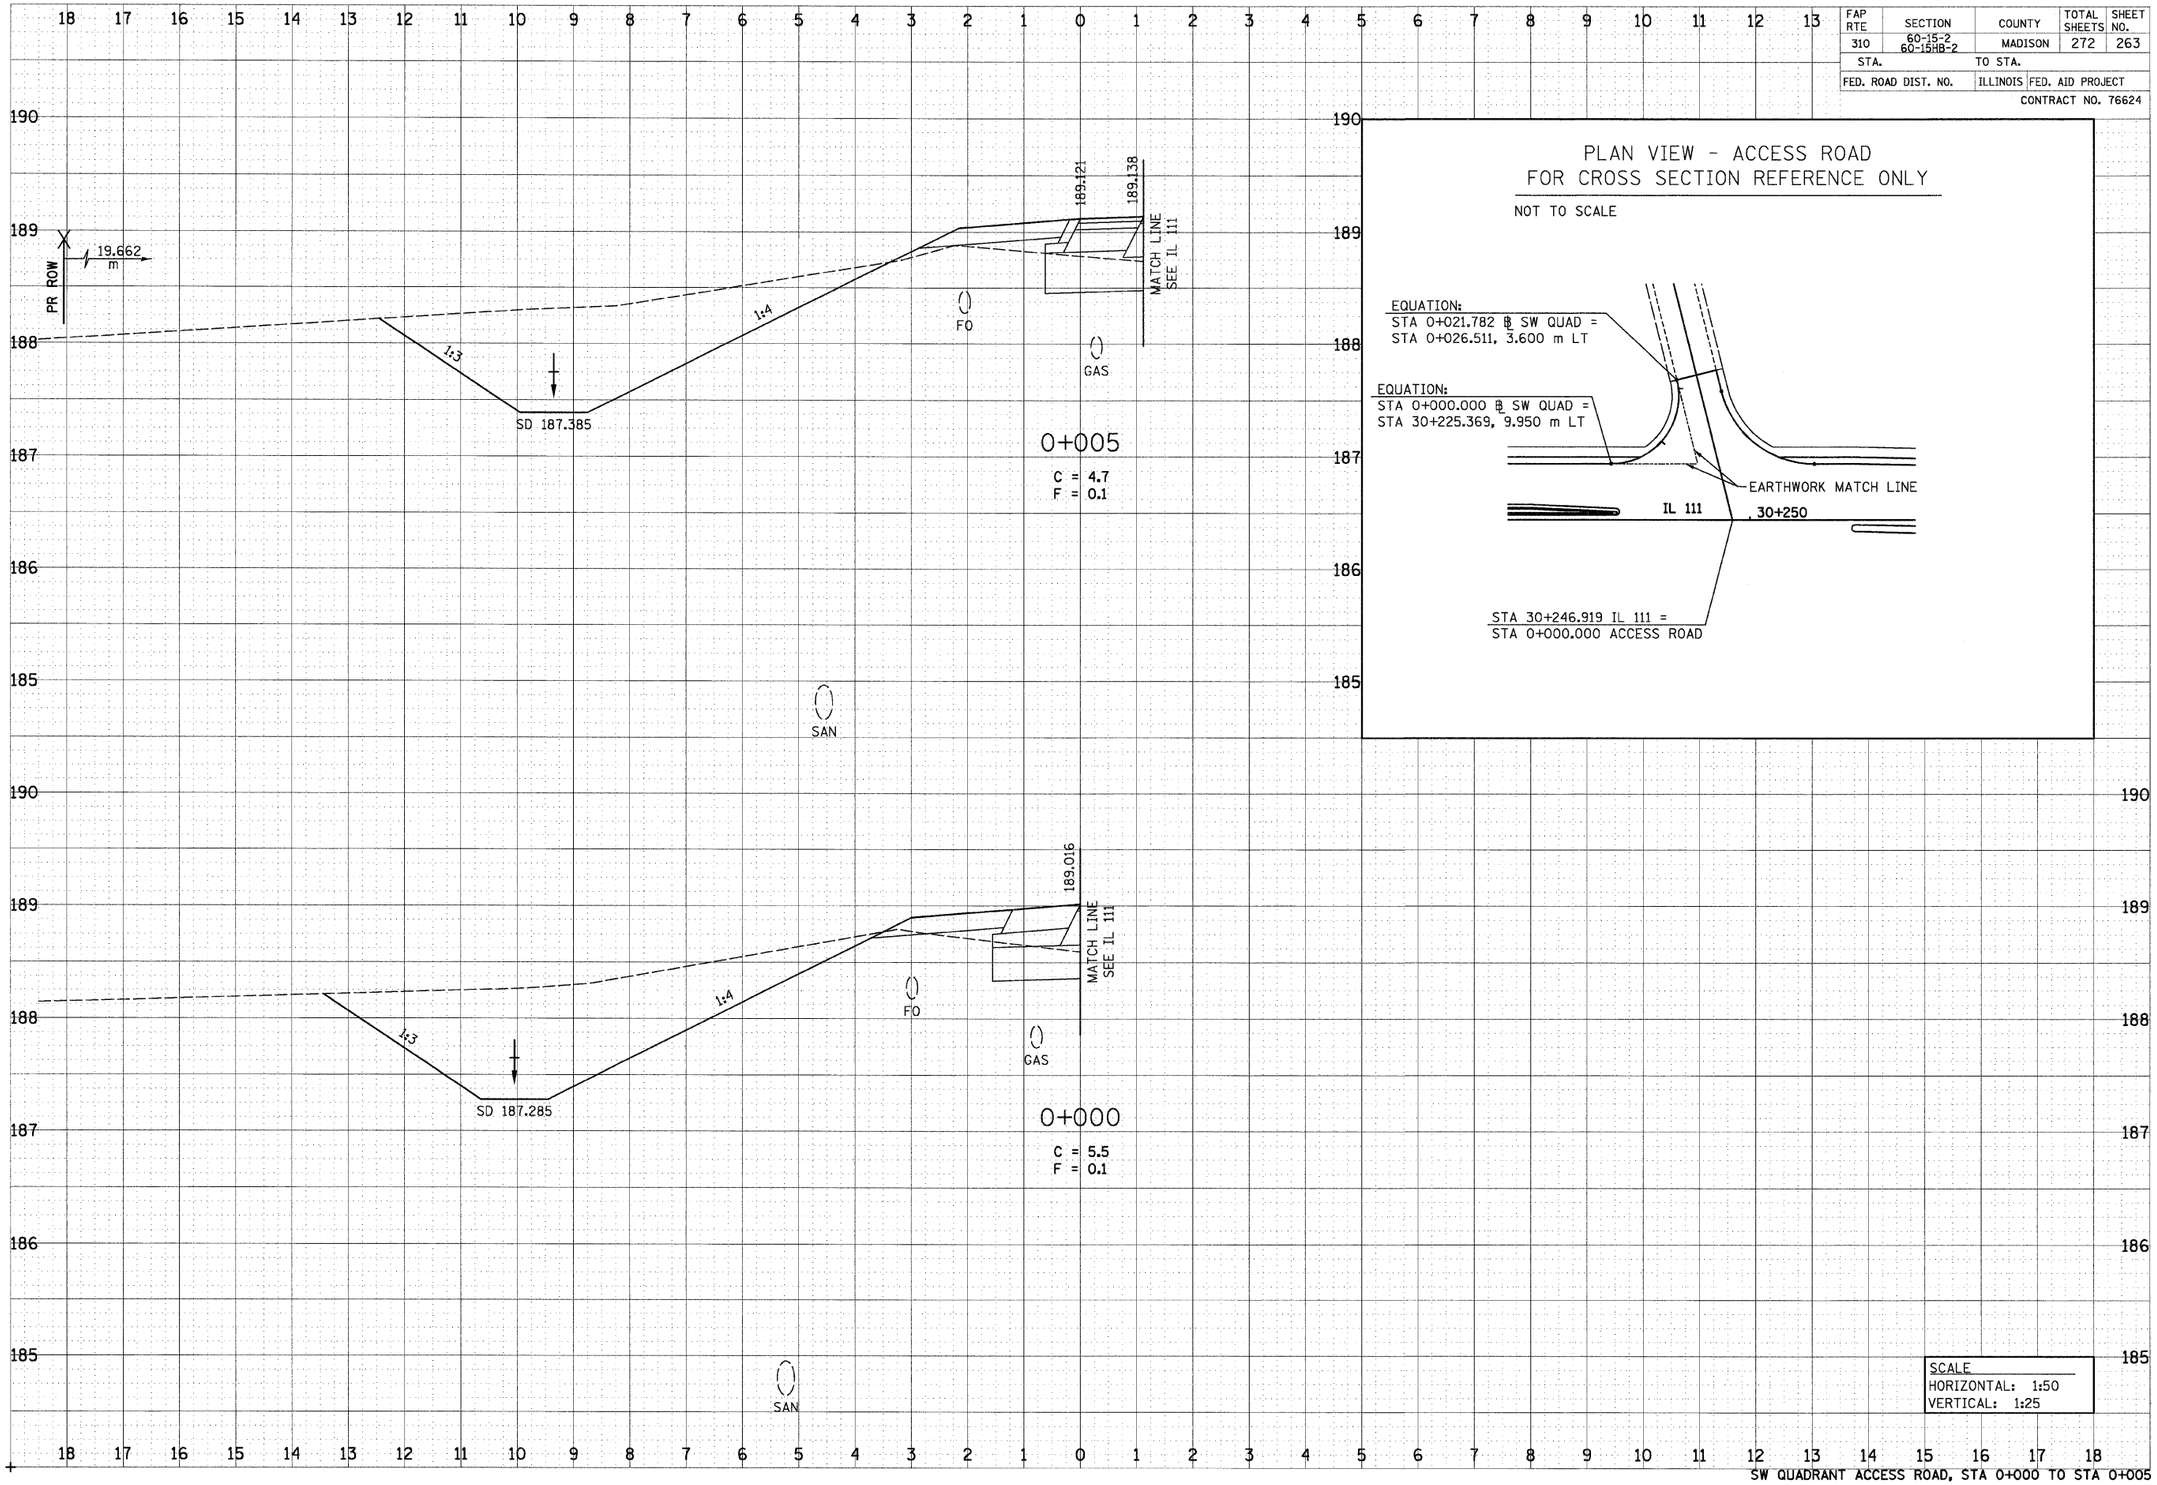

PLAN VIEW - ACCESS ROAD
FOR CROSS SECTION REFERENCE ONLY

NOT TO SCALE

SCALE
HORIZONTAL: 1:50
VERTICAL: 1:25

SW QUADRANT ACCESS ROAD, STA 0+000 TO STA 0+005

bgj

12/7/2007

p:\00files\000024\dull\crosssections\accessroad.dgn